Métis Nation-Saskatchewan (MN-S)
310-20th Street East
Saskatoon, SK S7K 0A7
306.343.8391
metisnationsk.com

// RFP//

2025-108

ELCC PLAYGROUNDS (2) - SASKATOON + PRINCE ALBERT

Métis Nation- Saskatchewan // MN-S

September // 18 // 2025

RFP No. // MNS-2025-108

Request for Proposals

For

ELCC Playgrounds (2) - Saskatoon + Prince Albert

Métis Nation-Saskatchewan (MN-S)

Ministry of Housing and Infrastructure

310-20th Street East

Saskatoon, SK S7K 0A7

306.343.8391

www.metisnationsk.com

Request for Proposals No.: MNS-2025-108

Issued: Thursday, September 18th, 2025

Submission Deadline: Proposals must be received before 2:00 P.M. (CST) on Thursday, October 16th, 2025 ("RFP Closing Time')

TABLE OF CONTENTS

PART 1 – INVITATION AND SUBMISSION INSTRUCTIONS **1**
1.1 Invitation to Proponents 1
1.2 Owner 2
1.3 RFP Contact 2
1.4 Type of Contract for Deliverables 2
1.5 RFP Timetable 2
1.6 Submission of Proposals 3
PART 2 – EVALUATION AND NEGOTIATION **5**
2.1 Stages of Evaluation and Negotiation 5
2.2 Stage I – Requirements 5
2.3 Stage II – Evaluation 5
2.4 Stage III – Pricing 5
2.6 Stage IV - Contract Finalization 5
PART 3 – TERMS AND CONDITIONS OF THE RFP PROCESS **6**
3.1 General Information and Instructions 7
3.2 Communication after Issuance of RFP 8
3.3 Notification to Unsuccessful Proponents 8
3.4 Conflict of Interest and Prohibited Conduct 9
3.5 Confidential Information 10
3.6 Procurement Process Non-Binding 10
3.7 Governing Law and Interpretation 11
APPENDIX A – RFP PARTICULARS **13**
A. The Deliverables 13
Scope of Work // **13**
B. Material Disclosures 22
C. Rated Criteria 23
D. RFP Enclosures/Requirements 25
E. Offer Duration 25
F. Qualifications 26
APPENDIX B – SUBMISSION FORMS **26**
1. Checklist Form 26
2. Proponent Information Form 27
3. Métis Participation Form 28
4. Proposed Agreement Form 31
5. Proponent Experience/Reference Form 32
6. Proposed Project Manager Form 34
7. Proposed Construction Schedule Form 35

8. Proposal Form 36
9. Proof of Insurance 39
10. Letter of Good Standing with WCB Saskatchewan 40
11. Certificate of Recognition/Safety Manual 41
APPENDIX C – PROJECT LOCATION AND INFORMATION 42
WR2A Saskatoon 42
WR2 Prince Albert 43
APPENDIX D – IFC DRAWINGS ELCC SASKATOON AND PRINCE ALBERT 44
APPENDIX E – RFP DRAWINGS 44

MNS-2025-108

PART 1 – INVITATION AND SUBMISSION INSTRUCTIONS

1.1 Invitation to Proponents

This Request for Proposals (the **"RFP"**) is an invitation by the Métis Nation–Saskatchewan("**MN-S"**) to prospective Proponents to submit proposals for the supply of two (2) **ELCC Playgrounds**, as further described in the RFP Particulars (Appendix A) (the **"Deliverables"**).

Métis Nation–Saskatchewan (MN-S) represents the province's Métis citizens. The Métis Nation Legislative Assembly is the governing authority of the Métis Nation–Saskatchewan (MN-S) and has the authority to enact legislation, regulation, rules, and resolutions governing the affairs and conduct of the Métis in Saskatchewan. The Métis are recognized in the 1982 Canadian Constitution "Section 35 (1) the existing Treaty and aboriginal rights of the aboriginal peoples of Canada are hereby recognized and affirmed;" (2) In this Act, "aboriginal peoples of Canada" includes Indian, Inuit and Métis peoples.

Métis Nation–Saskatchewan(MN-S) currently requires the design-build services of two (2) ELCC Playgrounds in Saskatoon and Prince Albert, SK. These playgrounds are to serve ELCC Centres currently under construction. The intent of this RFP is to obtain an offer from an interested design-builder to perform work to supply (2) ELCC Playgrounds located as listed above, under a single Design-Build Stipulated Price Contract - CCDC 14 (the "Agreement").

The playgrounds includes elements that are to be built by the design-builder (Log Stepper Clusters, Log Jams, Slides, Teaching Pavillions, Benches, Play Huts, Water Feature, Hopping Stones and Bison Rubbing Stones) and some elements to be subcontracted out to Métis Craftsmen (Red River Carts and Skiffs). The successful proponent will be responsible for coordinating with the General Contractor (PCL) related to work done on site. PCL has the contract to provide site surfacing, curbing, fencing and planting as per the attached plans (Appendix D).

Concept drawings are being provided as part of the RFP to help proponents have a better understanding of vision of MN-S. Proponents are encouraged to use the concept design as a starting point to build their proposal from. Proponents are encourage to ask questions during the RFP process. The work is to be initiated immediately after execution of the Agreement takes place. Work is to be substantially performed by March 1st. Work beyond this will require additional safety planning and permitting as the daycare will become operational in March. 2026. All submissions shall be prepared and submitted, and the RFP process administered, in accordance with the following requirements.

RFP documents, Addenda or further information will be available electronically through MN-S website at www.metisnationsk.ca. It is the sole responsibility of the Proponent to monitor these websites regularly to check for updates. It is recommended that if you intend to submit a proposal you email Procurement@mns.work and indicate your interest. Addenda will be directly emailed those who are registered with procurement as well as posted online.

1.2 Owner

The Owner is hereby identified as:

MNS-2025-108

Métis Nation–Saskatchewan (MN-S)
310 – 20th street
Saskatoon, SK S7K 0A7
1-877-638-4775 ext. 2

1.3 RFP Contact

For the purposes of this procurement process, the **"RFP Contact"** will be:

Ashton Strong: Construction Manager
Email: procurement@mns.ca

Proponents and their representatives are not permitted to contact any employees, officers, agents, elected or appointed officials or other representatives of MN-S, other than the RFP Contact, concerning matters regarding this RFP. This includes employees of SOLO Architecture. Failure to adhere to this rule may result in the disqualification of the Proponent and the rejection of the Proponent's proposal. Questions regarding this RFP are to be sent in writing via email to the RFP contact. Questions asked via phone or other means beyond email will not be answered and will not form any part of the contract documents.

1.4 Type of Contract for Deliverables

The selected Proponent will be requested to enter into direct contract negotiations to finalize an agreement with MN-S for the provision of the Deliverables. MN-S expects the terms and conditions of the final negotiated agreement with the selected Proponent to be in the form of a CCDC 14-2013 Design-Build Stipulated Price Contract, as further described in Appendix C. It is MN-S's intention to enter into an agreement with one (1) Proponent. The term of the agreement is to be negotiated between MN-S and the Proponent based on their proposed construction schedule.

1.5 RFP Timetable

Issue Date of RFP	September 18th, 2025
Deadline for Questions	October 10th, 2025
Deadline for Issuing Addenda	October 14th, 2025
Submission Deadline	**2:00PM CST October 16th, 2025**
Anticipated Initial Ranking and Commencement of Concurrent Negotiations	October 20th, 2025
Anticipated Execution of Agreement	October 27th, 2025

The RFP timetable is tentative only and may be changed by MN-S at any time. Work is to commence immediately after the Execution of the Agreement.

1.6 Submission of Proposals

1.6.1 Proposals to be Submitted at the Prescribed Location

Proposals must be submitted online via email:

a) Proponents shall be solely responsible for delivery of their RFP submissions in the manner and time prescribed. Submissions received not on time may be deemed, in the sole discretion of MN-S to be non-compliant and not considered further.
b) Submit one copy of the required RFP submission forms, signed and with corporate seal together with all other requirements set forth (Reference Checklist) in the RFP via email.

1.6.2 Proposals to be Received on Time

Proposals must be received at the location set out above on or before the Submission Deadline. Proposals received after the Submission Deadline may be deemed non-compliant by MN-S and not evaluated further. The onus and responsibility rest solely with the Proponent to deliver its proposal to the correct email indicated in this RFP on or before the Submission Deadline. MN-S does not accept any responsibility for submissions delivered to any other location by the Proponent or its delivery agents. Proponents are advised to make submissions well before the deadline. Proponents making submissions near the deadline do so at their own risk.

1.6.3 Proposals to be Submitted in Prescribed Format

Proponents should submit one (1), PDF package of their proposal. No hardcopy submission is required for this RFP. Proposals should be prominently marked with the RFP title and number (see RFP cover), with the full legal name and return email of the Proponent.

The proposal is to be submitted to:

Ashton Strong: Construction Manager
Email: procurement@mns.ca

1.6.4 Proponent Ineligibility

a) Submissions that are unsigned, improperly signed or sealed, conditional, illegible, obscure, contain arithmetical errors, erasures, alterations, or irregularities of any kind, may at the discretion of MN-S, be declared non-compliant and not evaluated further.
b) Submissions with forms and enclosures which are improperly prepared may, at the discretion of MN-S, be declared non-compliant and not evaluated further.
c) Submissions that fail to include required bonding or insurance requirements may, at the discretion of MN-S, be declared non-compliant and not evaluated further.

1.6.5 Submission Withdrawal

a) Proponents may withdraw their submission at any time up to RFP Closing time on request in writing, addressed to, and received by the RFP Contact at the email address provided above.
b) Withdrawn submissions may be resubmitted in accordance with this RFP providing the resubmitted submission is received at the location indicated, prior to RFP Closing time.

c) MN-S is under no obligation to return withdrawn proposals.

1.6.6 Modifications

a) Modifications may be made at any time prior to RFP Closing time.
b) Modifications shall be made only in writing, addressed to the RFP Contract at the email address above and indicating the name of the Project in the email subject line.
c) MN-S will not accept responsibility for the content of modifications or modifications that are, for any reason, delayed, illegible, or otherwise improperly received.
d) Late or improperly received proposal modifications may not be considered by MN-S.

1.6.7 Fees for Changes in Work

a) Each Proponent is required to provide, as part of it's proposal in Submittal Form A, a proposed percentage markup for the Design-Builder's and their subcontractors' overhead and profit applicable for changes in work, whether additions to or deductions from work on which the Proposal Price is based. MN-S may, in its sole discretion, negotiate this rate with the Proponent during this RFP process.

1.6.8 Submission Signing

The Proponent's submission shall be signed by the Proponent in a form reasonably satisfactory to MN-S, with MN-S's expectation being the following:
i) Sole Proprietorship: Signature of the sole proprietor in presence of witnesses who will also sign. Insert the words "Sole Proprietor" under the signature. Affix seal.
ii) Partnership: Signature of all partners in presence of witnesses who will also sign. Insert the word "Partner" under each signature. Affix seal to each signature.
iii) Corporation: Signature of duly authorized signing officer(s) in normal signatures. Insert the officer's capacity in which the signing officer acts, under each signature. Affix corporate seal. If the submission is signed by officials other than the President and Secretary of the company, or President-Secretary-Treasurer of the company, a copy of the by-law resolution of the Board of Directors authorizing them to do so must also be submitted with the submission.
iv) Joint Venture: Each party of a joint venture must execute the submission under respective seals in a manner appropriate to such party as described above, similar to the above requirements pertaining to a Partnership.

1.6.9 Information Submittal Forms

a) The Proponent is required to fill out Form #8– List of Subcontractors and Suppliers and Price Breakdown for Each.

[End of Part 1]

PART 2 – EVALUATION AND NEGOTIATION

2.1 Stages of Evaluation and Negotiation

MN-S will conduct the evaluation of proposals and negotiations in the following stages:

Stage I – Requirements

Stage II – Evaluation

Stage III – Pricing

Stage IV – Contract Negotiations

2.2 Stage I – Requirements

2.2.1 Submission Forms (Appendix B)

Each proposal should include all Submission Forms outlined by the Checklist (Form 1) at the beginning of Appendix B, and where required be completed and signed by an authorized representative of the Proponent.

2.2.2 Submission (Pricing) Form #9

Each proposal should include a Submission (Pricing) Form #9, or a document containing the information requested by the Pricing Form, completed in accordance with the instructions contained in the form.

2.3 Stage II – Evaluation

MN-S will evaluate each qualified proposal on the basis of the rated criteria as set out in Section C of the RFP Particulars in Appendix A.

2.3.1 Initial Ranking of Proponents

After the completion of Stage I, all scores from previous stages will be added together and the Proponents will be ranked based on their total scores. After the completion of Stage II, each Proponent's score from Stage II will be added together and the Proponents will be ranked based on their total scores.

2.4 Stage III – Pricing

Stage III will consist of scoring the submitted pricing in accordance with the price evaluation method set out in Proposal Form #9. The evaluation of the price will be undertaken after the evaluation of requirements and rated criteria have been completed.

2.6 Stage IV - Contract Finalization

2.6.1 Contract Finalization Process

Any negotiations will not constitute a legally binding offer to enter into a contract on the part of MN-S or the Preferred Proponent and there will be no legally binding relationship created with any Proponent prior to the execution of the Agreement. The terms and conditions contained in Form #4 are intended to

be included in the final negotiated agreement with the selected Proponent. The finalization process may include requests by MN-S for supplementary information from the Preferred Proponent to verify, clarify or supplement the information provided in its proposal or to confirm the conclusions reached in the evaluation and may include requests by MN-S for improved pricing, performance, or contractual terms from the Preferred Proponent.

2.6.2 Time Period for Negotiations

MN-S intends to conclude negotiations and finalize the agreement within 10 days of providing the written notice to the Preferred Proponent described in section 2.5.3 above. The Preferred Proponent should, therefore, be prepared to provide requested information in a timely fashion and to respond to any matters raised in the contract finalization expeditiously.

2.6.3 Failure to Enter into Agreement

If MN-S and the Preferred Proponent cannot conclude to finalize the agreement for the Deliverables within 10 days, MN-S may, at its sole discretion and consideration of its own best interests may:
(a) extend the period for finalization of the Agreement with the Preferred Proponent
(b) discontinue negotiations with the Preferred Proponent and may invite any other Proponent to enter into the finalization process, utilizing the same process described above.
(c) terminate this RFP process entirely or proceed with some or all of the project in some other manner, including using other contractors.

2.6.4 Notification to Other Proponents

Other Proponents that may become eligible to finalize the Agreement with MN-S will be notified at the commencement of the negotiation process with the top-ranked Proponent. Once an agreement is finalized and executed by MN-S and a Proponent, the other Proponents will be notified in accordance with the Terms and Conditions of the RFP Process (Part 3).

[End of Part 2]

PART 3 – TERMS AND CONDITIONS OF THE RFP PROCESS

3.1 General Information and Instructions

3.1.1 Proponents to Follow Instructions

Proponents should structure their proposals in accordance with the instructions in this RFP. Where information is requested in this RFP, any response made in a proposal should reference the applicable section numbers of this RFP.

3.1.2 Proposals Language

All proposals are to be in English only.

3.1.3 No Incorporation by Reference

The entire content of the Proponent's proposal should be submitted in a fixed form, and the content of websites or other external documents referred to in the Proponent's proposal but not attached may not be considered to form part of its proposal. If Proponents wish to reference websites or external documents, they should obtain the approval of the RFP Contact prior to the Submission Date. Proponents are responsible for ensuring that all external content that is referenced is accurate, and are to provide notice to MN-S of any changes that may arise after submission. MN-S may, at any time, require a Proponent to provide a hard copy of some or all of the external content referenced.

3.1.4 References and Past Performance

In the evaluation process, MN-S may consider information provided by the Proponent's references and may also consider information independently obtained by MN-S about the Proponent or its proposal in the course of MN-S's own due diligence, including any previous dealings or experience, if any, with a Proponent. MN-S may contact any of the Proponent's customers who MN-S believes may be able to provide information about the Proponent that would be pertinent to this RFP.

3.1.5 Information in RFP Only an Estimate

MN-S and its advisers make no representation, warranty, or guarantee as to the accuracy of the information contained in this RFP or issued by way of addenda. Any quantities shown or data contained in this RFP or provided by way of addenda are estimates only and are for the sole purpose of indicating to Proponents the general scale and scope of the Deliverables. It is the Proponent's responsibility to obtain all the information necessary to prepare a proposal in response to this RFP.

3.1.6 Proponents to Bear Their Own Costs

The Proponent will bear all costs associated with or incurred in the preparation and presentation of its proposal, including, if applicable, costs incurred for interviews or demonstrations.

3.1.7 Proposal to be Retained by MN-S

MN-S will not return the proposal or any accompanying documentation submitted by a Proponent.

3.1.8 No Guarantee of Exclusivity of Contract

The agreement to be negotiated with the selected Proponent will not be an exclusive contract for the provision of the described Deliverables. MN-S may contract with others for goods and services the same as or similar to the Deliverables or may obtain such goods and services internally.

3.2 Communication after Issuance of RFP

3.2.1 Proponents to Review RFP

Proponents should promptly examine all of the documents comprising this RFP, and may direct questions or seek additional information, by email to the RFP Contact on or before the Deadline for Questions. No such communications are to be directed to anyone other than the RFP Contact. MN-S is under no obligation to provide additional information, and MN-S is not responsible for any information provided by or obtained from any source other than the RFP Contact. It is the responsibility of the Proponent to seek clarification from the RFP Contact on any matter it considers to be unclear. MN-S is not responsible for any misunderstanding on the part of the Proponent concerning this RFP or its process.

3.2.2 All New Information to Proponents by Way of Addenda

MN-S may, at its discretion through the Contact Person, amend this RFP at any time by issuing a written addendum modifying this RFP (**"Addendum"** or **"Addenda"**). Written Addenda are the only means of amending or clarifying this RFP, and no other form of communication whether written or oral, will be included in, or in any way amend, this RFP. No other employee or agent of MN-S is authorized to amend or clarify this RFP. Written Addenda will be forwarded to all known Proponents and posted on MERX.

3.2.3 Post-Deadline Addenda and Extension of Submission Deadline

If MN-S determines that it is necessary to issue an Addendum after the Deadline for Issuing the Addenda, MN-S may extend the Submission Deadline for a reasonable period of time.

3.2.4 Verify, Clarify, and Supplement

When evaluating proposals, MN-S may at its sole discretion request further information from the Proponent or third parties in order to verify, clarify or supplement the information provided in a proposal. The response received by MN-S shall, if accepted by MN-S, form an integral part of the Proponent's proposal.

MN-S may consider information independently obtained by MN-S about the Proponent or its proposal in the course of MN-S's own due diligence, including any previous dealings or experience by it or others, if any, with a Proponent.

3.2.5 Time Disputes

In the event of a dispute regarding time, MN-S's time clock will govern.

3.3 Notification to Unsuccessful Proponents

3.3.1 Notification to Other Proponents

Once an agreement is signed by MN-S and a Proponent, the other Proponents will be notified in writing.

3.4 Conflict of Interest and Prohibited Conduct

3.4.1 Conflict of Interest

MN-S may disqualify a Proponent, or take any other action it deems appropriate in its sole discretion, for any conduct, situation or circumstances, determined by MN-S, in its sole and absolute discretion, to constitute a Conflict of Interest.

3.4.2 Disqualification for Prohibited Conduct

MN-S may disqualify a Proponent, rescind an invitation to negotiate or terminate a contract subsequently entered into, or take such other action it may deem appropriate if MN-S, in its sole and absolute discretion, determines that the Proponent has engaged in any conduct prohibited by this RFP.

3.4.3 Prohibited Proponent Communications

Proponents should not engage in any communications that could constitute a Conflict of Interest.

3.4.4 Proponent Not to Communicate with Media

Proponents should not at any time directly or indirectly communicate with the media in relation to this RFP or any agreement entered into pursuant to this RFP without first obtaining the written permission of the RFP Contact.

3.4.5 No Lobbying

Proponents should not, in relation to this RFP or the evaluation and selection process, engage directly or indirectly in any form of political or other lobbying whatsoever to influence the selection of the successful Proponent(s).

3.4.6 Illegal or Unethical Conduct

Proponents are not to engage in any illegal business practices, including activities such as bid-rigging, price-fixing, bribery, fraud, coercion or collusion. Proponents are not to engage in any unethical conduct, including lobbying, as described above, or other inappropriate communications; offering gifts to any employees, officers, agents, elected or appointed officials or other representatives of MN-S; deceitfulness; submitting proposals containing misrepresentations or other misleading or inaccurate information; or any other conduct that compromises or may be seen to compromise the competitive process provided for in this RFP.

3.4.7 Past Performance or Past Conduct

MN-S may prohibit a Proponent from participating in this or future procurement processes based on past performance or based on inappropriate conduct in a prior procurement process, including but not limited to the following:

(a) illegal or unethical conduct as described above;
(b) the refusal of the Proponent to honour its submitted pricing or other commitments; or
(c) any conduct, situation or circumstance determined by MN-S, in its sole and absolute discretion, to have constituted an undisclosed Conflict of Interest.

3.5 Confidential Information

3.5.1 Confidential Information of MN-S

By submitting a proposal under this RFP, a Proponent understands and agrees that all information provided by or obtained from MN-S in any form in connection with this RFP either before or after the issuance of this RFP:

(a) is the sole property of MN-S and must be treated as confidential;
(b) is not to be used for any purpose other than replying to this RFP and the performance of any subsequent contract for the Deliverables;
(c) must not be disclosed without prior written authorization from MN-S; and
(d) must be returned by the Proponent to MN-S immediately upon the request of MN-S.

3.5.2 Confidential Information of Proponent

Proposals will be accepted in confidence, as they contain financial, commercial, scientific, technical and/or labour relations information, except as may be otherwise provided herein. The confidentiality of such information will be maintained by MN-S, except as otherwise required by law or by order of a court or tribunal.

Proponents are advised that their proposals will, as necessary, be disclosed, on a confidential basis, to advisers retained by MN-S, to advise or assist with the RFP process, including the evaluation of proposals. If a Proponent has any questions about the collection and use of personal information pursuant to this RFP, questions are to be submitted to the RFP Contact.

3.6 Procurement Process Non-Binding

3.6.1 No Contract A and No Claims

This procurement process is not intended to create and will not create a formal, legally binding proposal process and will instead be governed by the law applicable to direct commercial negotiations. For greater certainty and without limitation:

(a) this RFP will not give rise to any Contract A – based tendering law duties or any other legal obligations arising out of any process contract or collateral contract; and
(b) neither MN-S nor any of its employees, officers, agents, elected or appointed officials, advisors or representatives will be liable, under any circumstances, for any claim arising out of this proposal process including but not limited to costs of preparation of the proposal, loss of profits, loss of opportunity or for any other claim; and
(c) the Proponent waives any claim for any compensation of any kind whatsoever, including claims for costs of preparation of the proposal, loss of profit or loss of opportunity by reason of MN-S's decision to not accept the proposal submitted by the Proponent, to enter into an agreement with any other Proponent or to cancel this proposal process, and the Proponent shall be deemed to have agreed to waive such right or claim.

3.6.2 No Contract until Execution of Written Agreement

This RFP process is intended to identify prospective Proponents for the purposes of negotiating potential agreements. No legal relationship or obligation regarding the procurement of any good or service will be created between a Proponent and MN-S by this RFP process. A legal relationship will not arise until the successful negotiation and execution of a written agreement (CCDC 14).

3.6.3 Non-Binding Price Estimates

While the pricing information provided in proposals will be non-binding prior to the execution of a written agreement, such information will be assessed during the evaluation of the proposals and the ranking of the Proponents. Any inaccurate, misleading or incomplete information, including withdrawn or altered pricing, could adversely impact any such evaluation or ranking or the decision of MN-S to enter into an agreement for the Deliverables.

3.6.4 Effect of this RFP

This RFP process does not in any way restrict or limit MN-S's pre-existing rights to engage in commercial negotiations with any vendor or to procure the Deliverables from any vendor through any other process. Without limiting the generality of the foregoing, MN-S may:

(a) choose whether to evaluate any proposal;
(b) modify this RFP or RFP process, including any technical, commercial or contractual terms;
(c) re-issue this RFP, either in the same form, or with modifications;
(d) begin or end negotiations with any Proponent for some or all of the Deliverables;
(e) reject any proposal;
(f) abandon its plans to obtain any of the Deliverables;
(g) invite anyone (including any Proponent) to give it an offer to provide some or all of the Deliverables under any terms;
(h) require any Proponent to submit further information not requested in this RFP to verify the Proponent's ability to perform the contract, including financial data, references to support assertions of past relevant experience, information about the Deliverables, and proof of the Proponent's legal capacity to perform the contract;
(i) inspect the Proponent's equipment and facilities that will be used to perform the contract to verify the Proponent's technical or commercial capacity to perform the contract;
(j) select a Proponent other than the Proponent whose proposal reflects the lowest cost to MN-S;
(k) waive formalities and accept proposals that substantially comply with the requirements of this RFP;
(l) verify with any Proponent or with a third party any information set out in a proposal;
(m) check references other than those provided by any Proponent;
(n) disqualify any Proponent whose proposal contains misrepresentations or any other inaccurate or misleading information;
(o) disqualify any Proponent or the proposal of any Proponent who has engaged in conduct prohibited by this RFP;
(p) cancel the RFP process without liability at any time.

3.7 Governing Law and Interpretation

These Terms and Conditions of the RFP Process (Part 3):

(a) are intended to be interpreted broadly and independently (with no particular provision intended to limit the scope of any other provision);

(b) are non-exhaustive and must not be construed as intending to limit the pre-existing rights of the parties to engage in pre-contractual discussions in accordance with the common law governing direct commercial negotiations; and

(c) are to be governed by and construed in accordance with the laws of the Province of Saskatchewan and the federal laws of Canada applicable therein.

[End of Part 3]

MNS-2025-108

APPENDIX A – RFP PARTICULARS

A. The Deliverables

Métis Nation–Saskatchewan(MN-S) currently requires the design-build services of two (2) ELCC Playgrounds in Saskatoon and Prince Albert, SK. These playgrounds are to serve ELCC Centres currently under construction. The intent of this RFP is to obtain an offer from an interested design-builder to perform work to supply (2) ELCC Playgrounds located as listed above, under a single Design-Build Stipulated Price Contract - CCDC 14 (the "Agreement").

The playgrounds includes elements that are to be built by the design-builder (Log Stepper Clusters, Log Jams, Slides, Teaching Pavillions, Benches, Play Huts, Water Feature, Hopping Stones and Bison Rubbing Stones) and some elements to be subcontracted out to Métis Craftsmen (Red River Carts and Skiffs). The successful proponent will be responsible for coordinating with the General Contractor (PCL) related to work done on site. PCL has the contract to provide site surfacing, curbing, fencing and planting as per the sd attached plans (Appendix D).

Concept drawings are being provided as part of the RFP to help proponents have a better understanding of vision of MN-S. Proponents are encouraged to use the concept design as a starting point to build their proposal from. Proponents are encourage to ask questions during the RFP process. The work is to be initiated immediately after execution of the Agreement takes place. Work is to be substantially performed by March 1st. Work beyond this will require additional safety planning and permitting as the daycare will become operational in March. 2026. All submissions shall be prepared and submitted, and the RFP process administered, in accordance with the following requirements.

All submissions shall be prepared and submitted, and the RFP process administered in accordance with the following requirements. The following deliverables form the basis of the scope of work for this project.

Scope of Work //

The proponent is responsible for the following scope of work as described in the section below. This list is by no means exhaustive, and is only to serve as a guide to submit pricing as part of the RFP. MN-S reserves the right to add or remove scope of work in discussion with the successful proponent.

As part of this project, the proponent and their subcontractors will be responsible for coordinating with PCL and will be required to take PCL's online training modules to be able to complete work on-site if PCL is still active on the sites at the time of work.

Given that the playground has many specific cultural items, proponents are welcome to invite sub-contractors to aid in the construction of items such as the Métis Skiff and Red River Carts.

Proponents are to use CAN/CSA Z614 as a guildine to construct playground equipment.

PCL is responsible for the provision of the following:

1. Site Surfacing (Crusher Dust, Pea Gravel, Engineered Mulch, Grass Seeding)
2. Provision of defined pathways
3. Provision of Chain Link fencing
4. Planting of shrubs and trees
5. Coordination of foundations for playground equipment not including knife plates. PCL is responsible for installing Helical Screw piles.
6. Provision of a dedicated water line to the water feature area to support a water pump jack similar to the one listed here: https://www.cadroncreekplay.com/products/water-play-systems/waterfall-table-basin-playground-pump-system/
7. Addition of flush curbing as indicated on the plans to transition from crusher dust pathways to mulch areas.
8. Provision of playground equipment foundations (Screw piles).
9. Provision of concrete pads under log stepper clusters.

The below section outlines the proposed scope of work for the proponent.

Saskatoon //

This playground is divided into two areas by fencing: Toddler/Infant and Preschool areas. The scope of work to be completed is listed below. Work in Saskatoon and Prince Albert is to be constructed of the same materials and qualities.

Preschool Area

¾ Scale Red River Cart

- Coordinate with MN-S to source a Red River Cart builder to construct a 3/4-scale cart.
- Cart builder to construct, deliver and place cart on site as part of a community workshop. Proponent to assist in delivery and placement of cart as per plan.
- Provide fee to aid in coordination and placement of cart. Attendance at workshop is not mandatory for the proponent but encourage. Exclude fee for materials and labout on construction of cart.

Log Stepper Cluster

- Supply, construct and install a log stepper cluster equipment in Preschool area as per plan. Confirm the constructibility of log stepper clusters with designer.

- Log steppers are to be constructed of Tamarack, Pine or Fir Logs, min. Butt size of 14” and are finished with 2 coats of linseed oil
- A number of log steppers are to be anchored into concrete slab below with a knife plate detail as per structural. Remaining steppers are fastened into anchored posts/steppers with GRK Timber Screws as required.
- Ensure all edges are eased and sanded to ensure no slivers/splinters are possible. Epoxy fill any large cracks/checks in log ends.
- Linseed oil paint tops of select log stepper cluster pieces with Sash Colours. Colour TBD during final design phase.
- Provide and install KP-1 Knife Plate, anchors and bolts as per structural drawings as required.

Slide (Built into Hill)

- Construct and install slide built into hill covered in rubberized surfacing as per architectural drawings.
- Coordinate rubberized surfacing installation and proper base as per manufacturers specifications.
- Construct landscaped stairs w/ 4” x 4” tamarack timbers finished with linseed oil. Char underside of timbers that are in contact with the ground. Char underside of timber to aid in preservation with torch prior to oiling.
- Fill landscaped stairs with granular compacted base.
- Source ~10’ blue slide and install onto knifeplate and log posts.
- Provide and install KP-2 and KP-4 Knife Plates, anchors and bolts as per structural drawings as required.

Benches (2)

- Construct and install 2 benches as per architectural plans/drawings.
- Coordinate with metal manufacturer to fabricate legs (Black Powdercoat).
- Horizontal pieces are 2 ½” x 5” Tamarack Wood finished with 2 coats linseed oil.
- Provide costing option to CNC router in Michif language to top board of bench - for example the word Api (sit) as per the architectural rendering.
- Cast 2x concrete block pads for bench legs to rest on and provide anchors into pad.

Log Jam/Pile

- Construct and install 8-piece Log Jam/Log Pile from Tamarack Logs as per plan.
- Finish logs with 2 coats linseed oil.
- Provide Allthread as per structural drawings.

Covered Outdoor Teaching Area

- Construct and install 12’ x 16’ Timber Frame Open Air Gazebo/Pergola Structure.
- Roof is 6/12 slope and finished with black metal snaplock to match main building roof.

- Supply and install knife plate onto screw pile.
- Coordinate with PCL and the Electrician to install GFI Duplex Plug with an Outdoor Cover on the Centre Post.
- Provide 2x Exterior Chalkboards with the gazebo.
- Confirm post, beam and joist sizing of structure prior to construction.
- Stain and finish log post work with Sikkens Cetol Buttnernut - 2 coats.

Water Feature

- Coordinate with PCL and Landscaper to provide a dedicated waterline from building to water feature location as indicated on the plan.
- Ensure the waterline has a shutoff/blowout setup within the building to allow for winterization.
- Construct 12’ diameter circular deck with 4x 2-Ply 2” x 6” Brown PT flush beam detail. Joists are 2” x 6” Brown PT @ 12” o.c.. Deck boards are to be 2” x 6” Tamarack finished w/ two coats of linseed oil.
- Ensure finished level of deck is not above 9” from grade.
- Source and install Waterfall Table & Basin Playground Pump System. An example is found here: https://www.cadroncreekplay.com/products/water-play-systems/waterfall-table-basin-playground-pump-system/
- Coordinate with structural drawings.

Hopping Stones

- Source and install approximately 8-10 hopping stones along the tertiary path near the Skiff.
- Stones are to be flat on one side and approximately 16-24” in diameter.
- Flat side is to be facing up and be free of any sharp or jagged edges.
- Top of the stones are to be approximately 4-6” above the finished grade.
- Stones are to be set into the earth in a fashion that ensures long-term stability.

Métis Skiff

- Coordinate with MN-S to procure a 16’ Métis skiff that is specifically designed and built for playground use with steps at the rear.
- MN-S will provide contact information for skiff builders from Pinehouse, SK. These skiff builders constructed an identical skiff for the Batoche Playground in 2023-2024.
- Skiff may be built at Back to Batoche Festival or as part of a community workshop. The proponent is not required but is encouraged to participate in this workshop.
- Install 2x 2-Ply 2” x 8” Brown PT Beams to Support Skiff.
- Provide KP-3 for skiff to fasten to piles.
- Coordinate delivery and installation of skiff onto beams.

Skiff Sunshade

- Provide 3x - ~12-14’ tall 14” Butt Tamarack logs with Knife Plates.

- Provide custom triangle sun shade and mounting hardware - red colour.

Bison Rubbing Stones

- Source and install approximately 4 large stones as indicated on the plan.
- Stones are to be sunk into the ground and not to extend above 20” of finished grade.
- Stones are to be round and free of any sharp or jagged edges.

Buffalo Play Structure

- Provide Buffalo Play structure as per architectural plans.

Toddler Area

Slide (Built into Hill)

- Construct and install slide built into hill covered in rubberized surfacing as per architectural drawings.
- Coordinate rubberized surfacing installation and proper base as per manufacturers specifications.
- Construct landscaped stairs w/ 4” x 4” tamarack timbers finished with linseed oil. Char underside of timbers that are in contact with the ground. Char underside of timber to aid in preservation with torch prior to oiling.
- Fill landscaped stairs with granular compacted base.
- Source ~10’ blue slide and install onto knifeplate and log posts.
- Provide and install KP-2 and KP-4 Knife Plates, anchors and bolts as per structural drawings as required.

Hopping Stones

- Source and install approximately 8-10 hopping stones along the tertiary path near the Skiff.
- Stones are to be flat on one side and approximately 16-24” in diameter.
- Flat side is to be facing up and be free of any sharp or jagged edges.
- Top of the stones are to be approximately 4-6” above the finished grade.
- Stones are to be set into the earth in a fashion that ensures long-term stability.

Log Stepper Cluster

- Supply, construct and install a log stepper cluster equipment in Preschool area as per plan. Confirm the constructibility of log stepper clusters with designer.
- Log steppers are to be constructed of Tamarack, Pine or Fir Logs, min. Butt size of 14” and are finished with 2 coats of linseed oil
- A number of log steppers are to be anchored into concrete slab below with a knife plate detail as per structural. Remaining steppers are fastened into anchored posts/steppers with GRK Timber Screws as required.

- Ensure all edges are eased and sanded to ensure no slivers/splinters are possible. Epoxy fill any large cracks/checks in log ends.
- Linseed oil paint tops of select log stepper cluster pieces with Sash Colours. Colour TBD during final design phase.
- Provide and install KP-1 Knife Plate, anchors and bolts as per structural drawings as required.

½ Scale Red River Cart

- Coordinate with MN-S to source a Red River Cart builder to construct a 1/2-scale cart.
- Cart builder to construct, deliver and place cart on site as part of a community workshop. Proponent to assist in delivery and placement of cart as per plan.
- Provide fee to aid in coordination and placement of cart. Attendance at workshop is not mandatory for the proponent but encourage. Exclude fee for materials and labout on construction of cart.

Play Hut

- Construct and install 6’ x 8’ Play Hut placed on 203 x 203 Cont. Concrete Footing as per structural drawings.
- Play hut is constructed as per architectural plan - Dovetail log construction with 10/12 pitch roof.

Prince Albert //

This playground is divided into three areas by fencing: Toddler/Infant, Preschool and Garden areas. The scope of work for the Prince Albert project to be completed is listed below. Work in Saskatoon and Prince Albert is to be constructed of the same materials and qualities.

Preschool Area

¾ Scale Red River Cart

- Coordinate with MN-S to source a Red River Cart builder to construct a 3/4-scale cart.
- Cart builder to construct, deliver and place cart on site as part of a community workshop. Proponent to assist in delivery and placement of cart as per plan.
- Provide fee to aid in coordination and placement of cart. Attendance at workshop is not mandatory for the proponent but encourage. Exclude fee for materials and labout on construction of cart.

Log Stepper Cluster

- Supply, construct and install a log stepper cluster equipment in Preschool area as per plan. Confirm the constructibility of log stepper clusters with designer.
- Log steppers are to be constructed of Tamarack, Pine or Fir Logs, min. Butt size of 14” and are finished with 2 coats of linseed oil

- A number of log steppers are to be anchored into concrete slab below with a knife plate detail as per structural. Remaining steppers are fastened into anchored posts/steppers with GRK Timber Screws as required.
- Ensure all edges are eased and sanded to ensure no slivers/splinters are possible. Epoxy fill any large cracks/checks in log ends.
- Linseed oil paint tops of select log stepper cluster pieces with Sash Colours. Colour TBD during final design phase.
- Provide and install KP-1 Knife Plate, anchors and bolts as per structural drawings as required.

Slide (Built into Hill)

- Construct and install slide built into hill covered in rubberized surfacing as per architectural drawings.
- Coordinate rubberized surfacing installation and proper base as per manufacturers specifications.
- Construct landscaped stairs w/ 4" x 4" tamarack timbers finished with linseed oil. Char underside of timbers that are in contact with the ground. Char underside of timber to aid in preservation with torch prior to oiling.
- Fill landscaped stairs with granular compacted base.
- Source ~10' blue slide and install onto knifeplate and log posts.
- Provide and install KP-2 and KP-4 Knife Plates, anchors and bolts as per structural drawings as required.

Benches (2)

- Construct and install 2 benches as per architectural plans/drawings.
- Coordinate with metal manufacturer to fabricate legs (Black Powdercoat).
- Horizontal pieces are 2 ½" x 5" Tamarack Wood finished with 2 coats linseed oil.
- Provide costing option to CNC router in Michif language to top board of bench - for example the word Api (sit) as per the architectural rendering.
- Cast 2x concrete block pads for bench legs to rest on and provide anchors into pad.

Log Jam/Pile

- Construct and install 8-piece Log Jam/Log Pile from Tamarack Logs as per plan.
- Finish logs with 2 coats linseed oil.
- Provide Allthread as per structural drawings.

Water Feature

- Coordinate with PCL and Landscaper to provide a dedicated waterline from building to water feature location as indicated on the plan.
- Ensure the waterline has a shutoff/blowout setup within the building to allow for winterization.

- Construct 12’ diameter circular deck with 4x 2-Ply 2” x 6” Brown PT flush beam detail. Joists are 2” x 6” Brown PT @ 12” o.c.. Deck boards are to be 2” x 6” Tamarack finished w/ two coats of linseed oil.
- Ensure finished level of deck is not above 9” from grade.
- Source and install Waterfall Table & Basin Playground Pump System. An example is found here: https://www.cadroncreekplay.com/products/water-play-systems/waterfall-table-basin-playground-pump-system/
- Coordinate with structural drawings.

Hopping Stones

- Source and install approximately 8-10 hopping stones along the tertiary path near the Skiff.
- Stones are to be flat on one side and approximately 16-24” in diameter.
- Flat side is to be facing up and be free of any sharp or jagged edges.
- Top of the stones are to be approximately 4-6” above the finished grade.
- Stones are to be set into the earth in a fashion that ensures long-term stability.

Métis Skiff

- Coordinate with MN-S to procure a 16’ Métis skiff that is specifically designed and built for playground use with steps at the rear.
- MN-S will provide contact information for skiff builders from Pinehouse, SK. These skiff builders constructed an identical skiff for the Batoche Playground in 2023-2024.
- Skiff may be built at Back to Batoche Festival or as part of a community workshop. The proponent is not required but is encouraged to participate in this workshop.
- Install 2x 2-Ply 2” x 8” Brown PT Beams to Support Skiff.
- Provide KP-3 for skiff to fasten to piles.
- Coordinate delivery and installation of skiff onto beams.

Bison Rubbing Stones

- Source and install approximately 4 large stones as indicated on the plan.
- Stones are to be sunk into the ground and not to extend above 20” of finished grade.
- Stones are to be round and free of any sharp or jagged edges.

Skiff Sunshade

- Provide 3x - ~12-14’ tall 14” Butt Tamarack logs with Knife Plates.
- Provide custom triangle sun shade and mounting hardware - red colour.

Buffalo Play Structure

- Provide Buffalo Play structure as per architectural plans.

Garden Area

Covered Outdoor Teaching Area

- Construct and install 12’ x 16’ Timber Frame Open Air Gazebo/Pergola Structure.
- Roof is 6/12 slope and finished with black metal snaplock to match main building roof.
- Supply and install knife plate onto screw pile.
- Coordinate with PCL and the Electrician to install GFI Duplex Plug with an Outdoor Cover on the Centre Post.
- Provide 2x Exterior Chalkboards with the gazebo.
- Confirm post, beam and joist sizing of structure prior to construction.
- Stain and finish log post work with Sikkens Cetol Buttnernut - 2 coats.

Toddler Area

Slide (Built into Hill)

- Construct and install slide built into hill covered in rubberized surfacing as per architectural drawings.
- Coordinate rubberized surfacing installation and proper base as per manufacturers specifications.
- Construct landscaped stairs w/ 4” x 4” tamarack timbers finished with linseed oil. Char underside of timbers that are in contact with the ground. Char underside of timber to aid in preservation with torch prior to oiling.
- Fill landscaped stairs with granular compacted base.
- Source ~10’ blue slide and install onto knifeplate and log posts.
- Provide and install KP-2 and KP-4 Knife Plates, anchors and bolts as per structural drawings as required.

Hopping Stones

- Source and install approximately 8-10 hopping stones along the tertiary path near the Skiff.
- Stones are to be flat on one side and approximately 16-24” in diameter.
- Flat side is to be facing up and be free of any sharp or jagged edges.
- Top of the stones are to be approximately 4-6” above the finished grade.
- Stones are to be set into the earth in a fashion that ensures long-term stability.

Log Stepper Cluster

- Supply, construct and install a log stepper cluster equipment in Preschool area as per plan. Confirm the constructibility of log stepper clusters with designer.
- Log steppers are to be constructed of Tamarack, Pine or Fir Logs, min. Butt size of 14” and are finished with 2 coats of linseed oil
- A number of log steppers are to be anchored into concrete slab below with a knife plate detail as per structural. Remaining steppers are fastened into anchored posts/steppers with GRK Timber Screws as required.

- Ensure all edges are eased and sanded to ensure no slivers/splinters are possible. Epoxy fill any large cracks/checks in log ends.
- Linseed oil paint tops of select log stepper cluster pieces with Sash Colours. Colour TBD during final design phase.
- Provide and install KP-1 Knife Plate, anchors and bolts as per structural drawings as required.

½ Scale Red River Cart

- Coordinate with MN-S to source a Red River Cart builder to construct a 1/2-scale cart.
- Cart builder to construct, deliver and place cart on site as part of a community workshop. Proponent to assist in delivery and placement of cart as per plan.
- Provide fee to aid in coordination and placement of cart. Attendance at workshop is not mandatory for the proponent but encourage. Exclude fee for materials and labout on construction of cart.

Play Hut

- Construct and install 6’ x 8’ Play Hut placed on 203 x 203 Cont. Concrete Footing as per structural drawings.
- Play hut is constructed as per architectural plan - Dovetail log construction with 10/12 pitch roof.

B. Material Disclosures

Both ELCC projects are in constructed and slated to be substantially completed by late Fall, 2025. Details regarding the location, address, and status of the building site is outlined in Appendix C - Project Locations and Information.

B.1. Geotechnical Conditions

Geotechnical Investigation has been completed, however this should not be relevant for the proponent as PCL is constructing foundations for the playground. If required, please request.

B.2. Legal Land Survey

Legal land surveys can be provided if required.

B.3. Unusual Site Conditions

The Proponent should exercise professional diligence in assuming ordinary site conditions that could be reasonably anticipated for a project of this nature at the project site. Unforeseeable, unavoidable, and unusual site conditions may, at MN-S’s discretion allow for the negotiation of a Change Order in accordance with the terms of the Agreement.

B.4. Unknown Access to Utilities

MN-S will work with the successful Proponent and PCL to ensure that they have access to drawings and locations of all utilities.

B.5. Unusual Processes or Procedures

No unusual processes or procedures are seen at this time by MN-S regarding the delivery of this project.

B.6. Delivery or Performance Restrictions

This project can be delivered using a site built and prefabricated approach as long as it meets the design intent and specifications of the project. The proponent will have access to the sites during the project. Coordination with PCL may be required depending on timelines.

B.7. Conditions of Award or Performance

Award of this contract by no way guarantees any form of future work beyond what is outlined in the Agreement.

C. Rated Criteria

The following is an overview of the categories and weighting for the rated criteria of the RFP. Proponents' submissions that do not meet the minimum threshold score for any category may be deemed non-compliant and not evaluated further.

Rated Criteria Category	Weighting (Points)	Minimum Threshold
C.1 Pricing	60	30
C.2 Experience	30	15
C.3 References	20	10
C.4 Capacity	20	10
C.5 Plan & Schedule	30	15
C.6 Certified Ownership (Métis)	20	10
C.7 Verified Ownership (Métis)	10	5
C.8 Métis Workforce Participation	10	5
Total Points	200	100

A Proponent must meet the minimum threshold in all criteria set forth in the Rated Criteria to advance to the negotiating stage. Should there only be one (1) Proponent to negotiate with, MN-S will negotiate solely with that Proponent.

The below criteria will be used to evaluate Proponents.

Rated Criteria Category

C.1 Pricing – 60 Points

Competitive pricing is very important for MN-S. The contract price will be factored into the evaluation criteria. Pricing will be scored based on a relative pricing formula using the rates set out in the Pricing Form. Each Proponent will receive a percentage of the total possible points allocated to price for the Proposal Price, which will be calculated in accordance with the following formula:

$$lowest\ price \div proponent's\ price \times weighting\ =\ proponent's\ pricing\ points$$

C.2 Experience – 30 Points

Please provide examples of previous projects that are similar in scale and scope that demonstrate your team's ability to perform the requested work. At a minimum, include the following information for each project: Client, Project Name and Location, Date, Size, Contract Budget, Actual Final Construction Budget, and Photographs of the Completed Project.

Provide a company profile that at minimum outlines the vision of the company, the number of employees, and the business location.

Provide CV's for company team members who will be involved in this project.

In considering scores for this section, MN-S may also consider references and past performance as described in section 3.1.4 References and Past Performance of the RFP.

Please indicate the company size and capacity to competently perform these projects in light of previous experience, current workloads, and staffing levels.

C.3 References – 20 Points

Each Proponent is requested to provide two (2) references, satisfactory to MN-S, in its sole discretion, from clients who have obtained goods or services similar to those requested in this RFP from the Proponent in the last 5 years. These references are to be related to a project completed by your team. Please use Form #5 to complete this section. In considering scores for this section, MN-S may also consider references and past performance as described in section 3.1.4 References and Past Performance of the RFP.

C.4 Capacity – 20 Points

MN-S is committed to economic development and growth within their home territory in the Province of Saskatchewan. Please outline how you will approach economic development through these projects in the Province. Indicate where your company/shop is located and outline your plan to support as many local suppliers and labourers as possible through this project.

Also, provide information regarding the quality, health, and safety measures in place to protect your labour force.

Métis capacity development in trades is a critical area of economic development in our province. Please outline how your team would approach training and employment opportunities both at your shop and on-site in local communities through these projects. Form #3 Métis Participation will also score in this category. Please provide a description and plan that demonstrates your companies commitment to engage local Métis trades in the construction of these projects. To meet the minimum threshold in this category, the proponent must demonstrate their ability to hire local Métis companies as subcontractors. Use Forms #3 and #8 to demonstrate the amount of Métis participation and list of subcontractors as well as the description of a trades hiring plan to support this section.

Also, please indicate the size of your overall team and capacity to take the project as listed in the RFP on.

C.5 Plan & Schedule – 30 Points

Up to 30 points may be awarded in this category. Please provide a proposed delivery plan and detailed schedule for these projects. The construction schedule submitted by the Proponent will be used as a basis to evaluate this section.

C.6 Certified Ownership (Métis) – 20 Points

A *Verified Métis Business*, defined below, in which Métis Persons collectively hold at least 51% of the beneficial interest.

C.7 Verified Ownership (Métis) – 10 Points

a. A limited, non-profit, partnership, cooperative, or professional corporation with its shares beneficially owned by Métis Persons;
b. A sole proprietorship conducted by a Métis Person;
c. A joint venture of entities described in the above subclasses (a) or (b), with or without non-Métis partners.

C.8 Métis Workforce Participation – 10 Points

"Métis Person" means an individual who:

a. A person who has a citizenship card with the MN-S;
b. Has an ancestral connection to a historic Métis community of distinctive peoples of mixed ancestry with their own customs, practices, traditions and recognizable group identities separate from their Indian, Inuit and European ancestors that have existed continuously since Europeans established effective control of the area in which the community is located; and
c. is accepted as a member of the Métis community.

Up to 10 points may be awarded evaluated as a review of Form #3: Métis Participation Form.

D. RFP Enclosures/Requirements

Each Proponent must provide the following in its proposal:

1. Checklist Form
2. Proponent Information Form
3. Métis Participation Form
4. Proposed Agreement Form
5. Proponent Experience/Reference Form
6. Proposed Project Manager Form
7. Proposed Construction Schedule Form
8. Submission Form
9. Proof of Insurance
10. Letter of Good Standing Form
11. Certificate of Recognition Form

A checklist has been provided in the following section at the beginning of Appendix B.

Detailed descriptions of the requirements of each form are included at the beginning of each form. If questions arise, please contact the RFP contact.

E. Offer Duration

.1 Duration of Offer

.1 Proposals shall remain open to acceptance, and irrevocable for a **period of thirty (30)** days after the RFP closing date.

F. Qualifications

.1 Subcontractors

.1 MN-S reserves the right to reject a proposed subcontractor for reasonable cause.

[End of Appendix A]

APPENDIX B – SUBMISSION FORMS

1. Checklist Form

This checklist is recommended for Proponent use to ensure that all required items are submitted and help eliminate errors in their proposal. Below is a table of the forms, along with instructions that Proponents should complete and submit with their proposal.

Form Name	Form #	Submission Instructions	Compliance Confirmed
Checklist Form	1	Fill in Form and Attach as PDF file.	
Proponent Information	2	Fill in Form and Attach as PDF file.	
Métis Participation Form	3	Fill in Form and Attach as PDF file.	
Proposed Agreement Form	4	Fill in Form and Attach as PDF file.	
Proponent Experience/Reference Form	5	Fill in Form and Attach as PDF file.	
Proposed Project Manager Form	6	Fill in Form and Attach as PDF file.	
Proposed Construction Schedule Form	7	Attach Gantt Chart as PDF File.	
Executed Submission Form	8	Attach as a PDF file.	
Current Proof of Insurance	9	Attach Copy of Proof of Insurance as PDF file.	
Proof of Good Standing with WCB	10	Letter of Good Standing with WCB attached as PDF file.	
Copy of Certificate of Recognition (COR)	11	Attach Copy of COR from SCSA as PDF file.	

[End of Form]

2. Proponent Information Form

Please fill out the following form, naming one person to be the Proponent's primary contact (Office Project Manager) for the RFP process and for any clarifications or communication that might be necessary. The client requests a single point of contact.	
Full Legal Name of Proponent:	
Any Other Relevant Name under which Proponent Carries on Business in Saskatchewan:	
Street Address:	
City, Province:	
Postal Code:	
Phone Number:	
Company Website:	
Proposed Project Manager Contact Name:	
Proponent Contact Phone:	
Proponent Contact Email:	

Important Note: The Proponent must be registered with the Saskatchewan Ministry of Finance to collect and report provincial sales taxes (PST) whether a resident business or not. For more information please follow this link:
https://www.saskatchewan.ca/business/taxes-licensing-and-reporting/provincial-taxes-policies-and-bulletins/provincial-sales-tax/apply-for-a-pst-number

The Proponent acknowledges the RFP process will be governed by the terms and conditions of the RFP, and that, among other things, such terms and conditions confirm that this procurement process does not constitute a formal, legally binding bidding process (and for greater certainty, does not give rise to a Contract A bidding process contract) and that no legal relationship or obligation regarding the procurement of any good or service will be created between MN-S and the Proponent unless and until MN-S and the Proponent execute the Agreement for the Deliverables.

_____ _____

Signature of Proponent Representative Title of Proponent Representative

_____ _____

Name of Proponent Representative Date

[End of Form]

3. Métis Participation Form

Definitions

In this form:

"Métis Person" means an individual who:

A person who has a citizenship card with the MN-S;
Has an ancestral connection to a historic Métis community of distinctive peoples of mixed ancestry with their own customs, practices, traditions and recognizable group identities separate from their Indian, Inuit and European ancestors that have existed continuously since Europeans established effective control of the area in which the community is located; and
is accepted as a member of the Métis community.

"Verified Métis Business" means a business that is:

A limited, non-profit, partnership, cooperative, or professional corporation with its shares beneficially owned by Métis Persons;
A sole proprietorship conducted by a Métis Person;
A joint venture of entities described in the above subclasses (a) or (b), with or without non-Métis partners.

"Certified Métis Business" means a:

A Verified Métis Business, defined above, in which Métis Persons collectively hold at least 51% of the beneficial interest.

Métis Ownership

The proponent meets the criteria for a Certified Métis Business as defined above:

□ Yes

□ No

Métis Engagement

If you answered "No" above, please describe your team's engagement with Métis communities by addressing the following questions:

Partnerships: What formal or informal partnerships have you established with Métis organizations or community groups?

Contributions: What philanthropic, in-kind or financial contributions have you made to Métis causes or programs?
Collaborations: What joint initiatives, events or projects have you co-developed or supported alongside Métis communities?

Métis Person Hours

In this section:

"Métis Person Hours" is the number of Person Hours performed by Métis Persons;

and

"Person Hour" means the amount of directly employed work performed by the average worker in one hour.

The Proponent is to complete the table below using its best available estimates:

Item #	Description	Amount of Hours
1	Total Person Hours (Métis and non-Métis) performing the Work as set out in this proposal:	
2	Total Person Hours by Métis Persons performing the Work as set out in this proposal:	
3	% of Métis Person Hours: (Amount of hours listed in Item #2 divided by the amount of hours listed in Item #1 x 100)	
4	% of total contract price comprised of Métis Supplier(s):	

Note to Proponents

If the Proponent is awarded the Contract for the Work, the Contract shall include the Métis Participation Specifications (set out in Appendix A) which will contain contractual obligations to maintain Métis Person Hours and to regularly report on Métis Person Hours and Métis Supplier content.

Below, the Proponent should include its plan to hire local Métis companies and ensure the above stated Métis participation commitments are met, including how the Design-Builder will verify that work has been performed by Métis companies and workers, and what contractual consequences the

Design-Builder is willing to accept for failure to meet the committed level of Métis participation. Attach additional pages if necessary.

By signing this Declaration, the Proponent hereby declares that the information above is true and accurate.

_____	_____
Signature of Proponent Representative	Title of Proponent Representative
_____	_____
Name of Proponent Representative	Date

[End of Form]

4. Proposed Agreement Form

MN-S intends to employ the use of the most recent CCDC 14 Contract between the Proponent and MN-S. MN-S expects the terms and conditions set forth in the Form of Agreement (CCDC 14) in Appendix C to be included in the final agreement with the selected Proponent.

The Proponent accepts the form of Agreement (CCDC 14) as is without any revisions, conditions, or exceptions.

- Yes
- No

If the Proponent answered "No", please include a redlined copy of the Form of Agreement with the RFP Submission which clearly indicates the Proponent's revisions, conditions, or exceptions to the terms and conditions set forth in this RFP.

By signing this Declaration, the Proponent hereby declares that the form of agreement outlined above is acceptable, subject to any noted revisions, conditions, or exceptions provided in the Proponent's RFP Submission.

_____	_____
Signature of Proponent Representative	Title of Proponent Representative
_____	_____
Name of Proponent Representative	Date

[End of Form]

5. Proponent Experience/Reference Form

Each Proponent is requested to provide two(2) references, satisfactory to MN-S, in its sole discretion, from clients who have obtained goods or services similar to those requested in this RFP from the Proponent in the last 5 years. These references are to be related to a project completed by your team.

Reference 01 //	
Project Name:	
Project Address:	
City, Province:	
Project Size:	
Estimated Project Budget:	
Actual Construction Budget:	
Reference Name:	
Reference Contact Phone:	
Reference Contact Email:	

Reference 02 //	
Project Name:	
Project Address:	
City, Province:	
Project Size:	
Estimated Project Budget:	
Actual Construction Budget:	
Reference Name:	
Reference Contact Phone:	
Reference Contact Email:	

By signing this Declaration, the Proponent hereby declares that the project experience and Reference information provided is accurate to the best of the Proponent's knowledge.

_____ _____

Signature of Proponent Representative Title of Proponent Representative

_____ _____

Name of Proponent Representative Date

[End of Form]

6. Proposed Project Manager Form

Please identify a qualified person from your team that will lead the Project Manager Role and be the main point of contact for MN-S during this project:

Personnel Name	Number of Years Experience

Please identify a qualified person from your team that will lead the On-Site Manager Role during this project:

Personnel Name	Number of Years Experience

Should either the Project Manager or Site Manager change throughout the project, the Proponent must notify the client in writing of this change.

[End of Form]

7. Proposed Construction Schedule Form

Please provide a proposed construction schedule as part of the RFP submission. A Gantt chart that includes mobilization through to the final inspection is recommended which is supported by a written description of the plan. Important milestone dates such as the start of construction, substantial completion/performance of the contract, and final inspection date should also be included. Please attach the proposed schedule as a PDF to the submission.

[End of Form]

8. Proposal Form

PROPONENT:_____
(Legal Name)

_____
(Street Address)

_____
(City, Province, Postal Code)

Part 1 Proposal Price

1.1 Having examined the project Sites, the RFP Documents, and Addenda numbered ___ to ___ issued by the RFP Contract. (*Proponent to fill in blanks for addenda received*)

1.2 We confirm that our Proposal Price is based on specified provisions only.

1.3 Confirming that our Proposal Price excludes Goods and Services Tax (GST) and Saskatchewan Provincial Sales Tax (PST).

1.4 Any Cash Allowances are included in the Proposal Price and are to be listed by the Proponent.

1.5 Our Proposal Price, in Canadian dollars, to perform the work required by the RFP Documents, and to furnish all materials, plant and labour necessary for the proper completion of the project is:

_____

PROPOSAL PRICE: (Proposal Price in figures, including allowance if any, excluding PST and GST)

1.6 Submitted this _____ day of _____ , 20_____ .

Part 2 Declarations

2.1 We propose to attain Substantial Performance of the Work on or before: _____.

2.2 We state that no person, firm or corporation other than the undersigned has any interest, financial or otherwise, in this RFP or in the proposed Agreement for which the proposal is made.

2.3 We hold that this proposal shall be held irrevocable and is open to acceptance by MN-S until 30 days after the RFP closing date.

2.4 We agree to be bound by the entire RFP including all of the terms and conditions, all documents listed in the RFP and any and all Addenda.

2.5 We agree that all forms and supplements called for by the RFP Documents form an integral part of this submission.

2.6 The Proponent's representative identified below is fully authorized to represent the Proponent in any and all matters related to this proposal, including but not limited to providing clarifications and additional information that may be requested in association with this RFP.

2.7 The Form of Agreement provided by MN-S is in a form acceptable to the Proponent, subject to the exceptions included in this proposal.

2.8 We agree that we are bound by all statements and representations in our proposal.

Part 3 Attachments

3.1 This Proposal includes the following:

1. Checklist Form
2. Proponent Information Form
3. Métis Participation Form
4. Proposed Agreement Form
5. Proponent Experience/Reference Form
6. Proposed Project Manager Form
7. Proposed Construction Schedule Form
8. Submission Form
9. Proof of Insurance
10. Letter of Good Standing Form
11. Certificate of Recognition Form

Part 4 Signatures

SIGNED, SEALED, AND SUBMITTED for and on the behalf of:

Signature of Proponent's Authorized Representative | Witness's Signature or Corporate Seal

Title or Status of Person Signing Above

Name and Title of Witness

(print or type)

[End of Form]

9. Proof of Insurance

The Proponent must provide a signed "Undertaking of Insurance" on a standard form provided by the insurance company stating the intention to provide insurance to the Proponent in accordance with insurance requirements of the General Conditions of the Agreement. The Proponent must carry insurance that includes Commercial General Liability, Automobile Liability and Umbrella Liability. The insurance should cover Broad Form Bodily Injury & Property Damage, Personal & Advertising Injury, Cross Liability, Tenant's Legal Liability, Employers Liability, Blanket Contractual Liability, Employees as Additional Insureds, and Contingent Employers Liability. The insurance must be carried throughout the duration of the project and the warranty period. A Proof of Insurance document must be provided as part of the RFP submission.

By signing this Declaration, the Proponent hereby declares that the Proponent states that they carry adequate insurance that is to remain in place for the entirety of the project and warranty period.

_____	_____
Signature of Proponent Representative	Title of Proponent Representative
_____	_____
Name of Proponent Representative	Date

[End of Form]

MNS-2025-108

10. Letter of Good Standing with WCB Saskatchewan

MN-S is committed to promoting and providing safe working environments in their own operations and that of engaged contractors/consultants. The request for a letter of Good Standing with the Saskatchewan Workers' Compensation Board demonstrates MN-S's commitment to safety.

Proponents must provide a letter from the WCB that outlines their current status with the Saskatchewan Workers' Compensation Board. It must state that the Proponent's account(s) is/are in good standing with the Saskatchewan WCB. This letter must have a confirmation number and date.

By signing this Declaration, the Proponent hereby declares that the Proponent states that their account(s) is/are in good standing with the Saskatchewan Workers' Compensation Board.

_____	_____
Signature of Proponent Representative	Title of Proponent Representative
_____	_____
Name of Proponent Representative	Date

[End of Form]

11. Certificate of Recognition/Safety Manual

MN-S is committed to promoting and providing safe working environments in their own operations and that of engaged contractors/consultants. The request for a copy of a Certificate of Recognition with the Saskatchewan Construction Safety Association demonstrates MN-S's commitment to safety.

Proponents must provide a Certificate of Recognition with the Saskatchewan Construction Safety Association that outlines that they have developed and implemented a health and safety program. This letter must include a date and certificate number.

By signing this Declaration, the Proponent hereby declares that the Proponent states that they are recognized by the Saskatchewan Construction Safety Association.

_____	_____
Signature of Proponent Representative	Title of Proponent Representative
_____	_____
Name of Proponent Representative	Date

[End of Form]

[End of Appendix B]

APPENDIX C – PROJECT LOCATION AND INFORMATION

Project Location	Site Description
WR2A	Corner of Kensington Link/Blvd. Saskatoon.

WR2A Saskatoon

Site Description: This site is located on the Southeast Corner of Kensington Link and Boulevard.

Site Image:

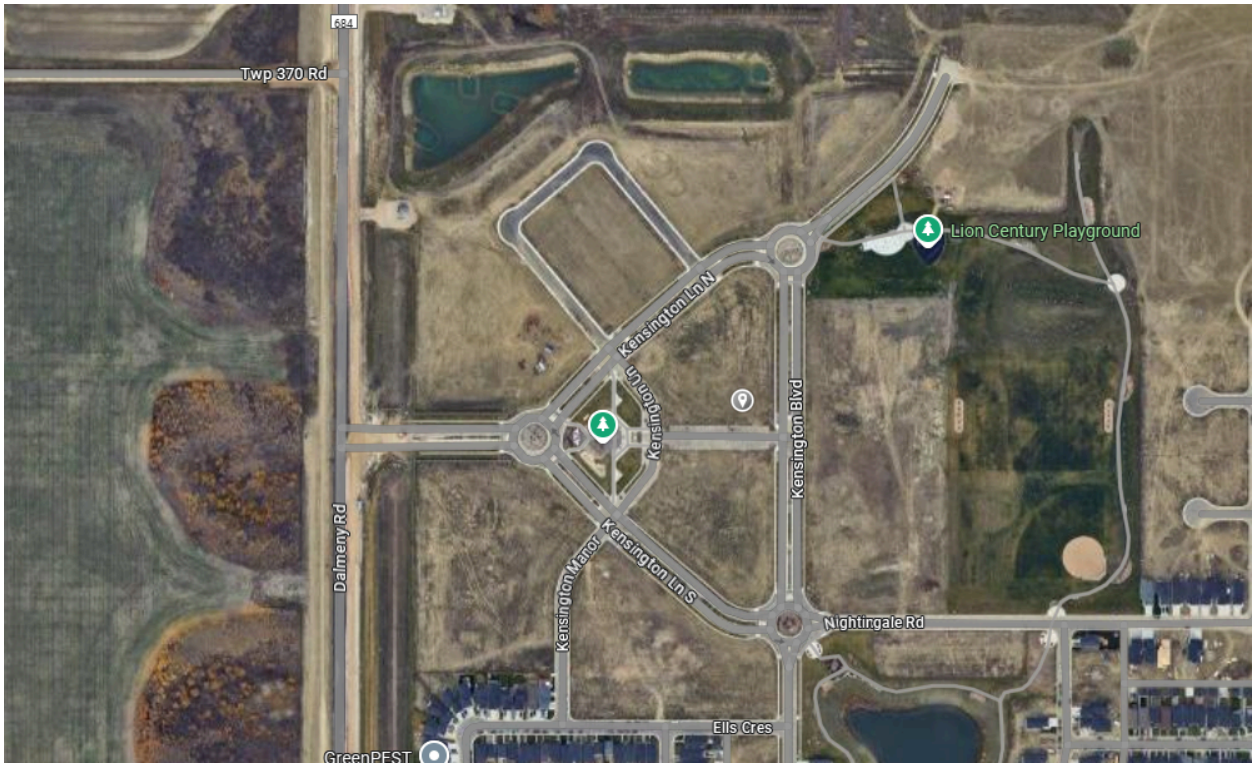

Image: Google Maps *- Site location indicated by grey pin.*

MNS-2025-108

Project Location	Site Description
WR2	Corner of 10 Ave. W and 30 St. W.

WR2 Prince Albert

Site Description: This site is located on the West Side of 10 Ave West, South of 30th St. West. MN-S is currently constructing an ELCC/Ma Faamii and Office building on the site and is scheduled to be completed Fall 2025.

Site Image:

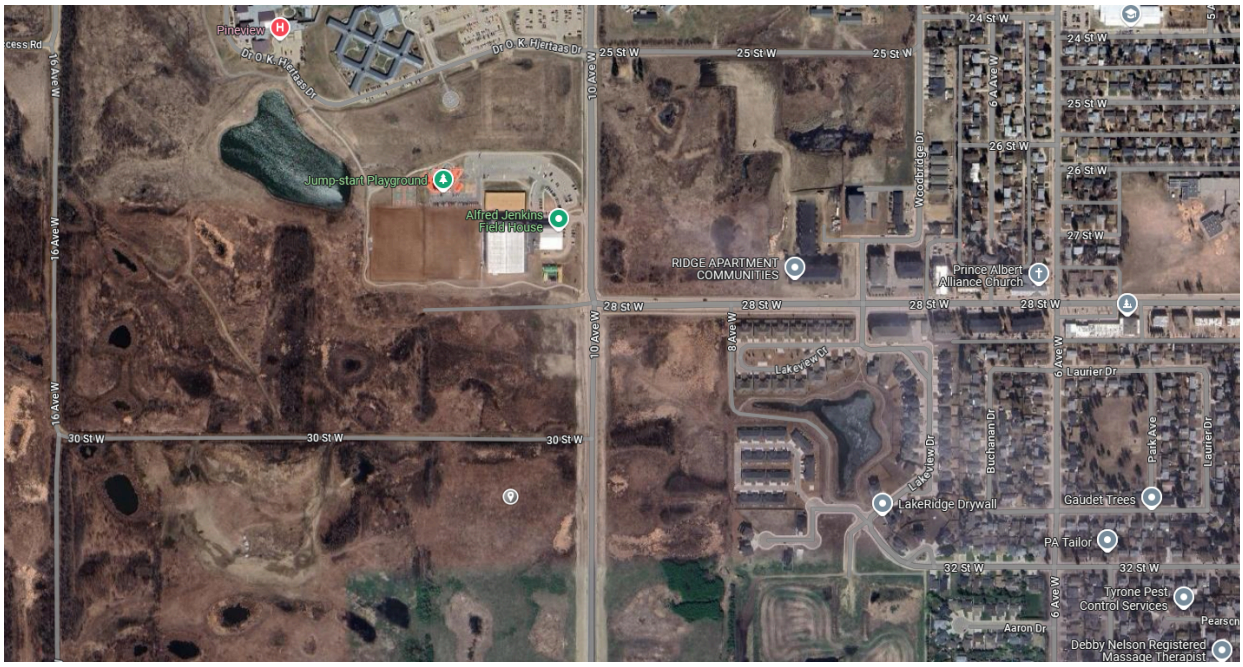

Image: Google Maps *- Site location indicated by grey pin.*

[End of Appendix C]

APPENDIX D – ELCC PLAYGROUND SASKATOON AND PRINCE ALBERT DRAWINGS

PA ELCC PLAYGROUND

MÉTIS NATION - SK

SOLO
ARCHITECTURE

SET NO.

PA ELCC PLAYGROUND
MÉTIS NATION - SK
2025-06-06 IFR

PROJECT No. 2025-08

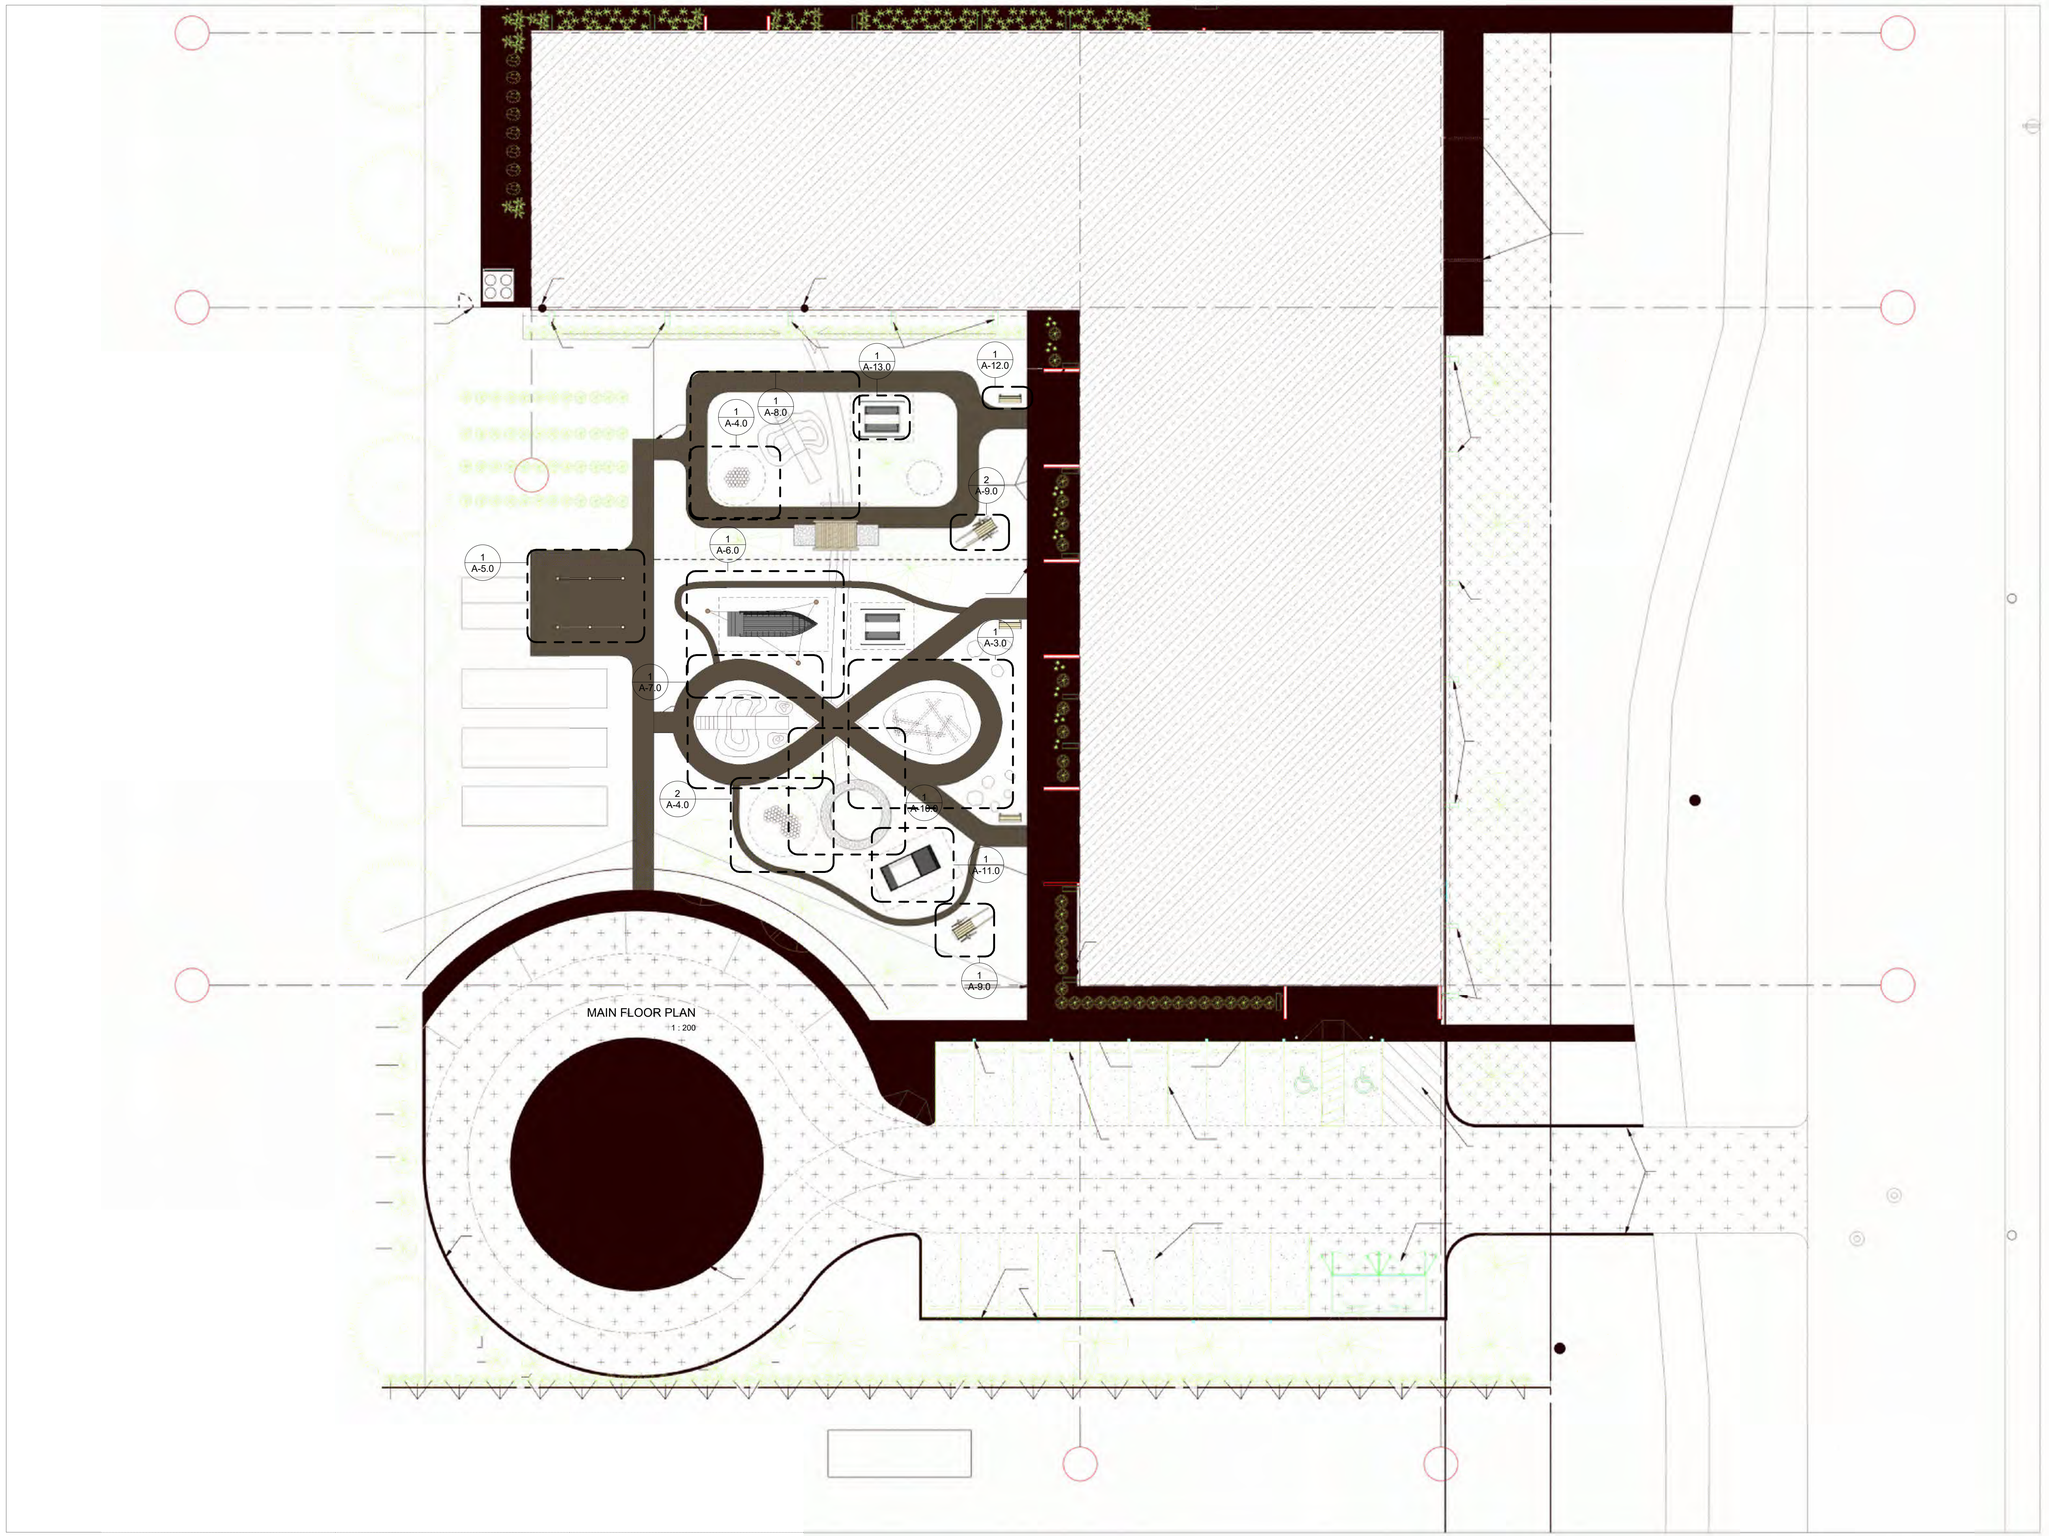

MAIN FLOOR PLAN
1 : 200

SOLO
ARCHITECTURE

TREATY SIX TERRITORY
Box 647
Christopher Lake, SK
S0J 0N0

Stamp

NOT FOR CONSTRUCTION

General Notes

1. DRAWINGS ARE NOT TO BE SCALED

2. IT IS THE RESPONSIBILITY OF THE APPROPRIATE CONTRACTOR TO CHECK AND VERIFY ALL DIMENSIONS ON SITE AND REPORT ALL ERRORS AND/OR OMISSIONS TO THE PRIME CONSULTANT

3. GENERAL CONTRACTOR WILL BECOME RESPONSIBLE AND HELD LIABLE FOR THESE PLANS AND ALL CONSTRUCTION PRACTICES ONCE CONSTRUCTION COMMENCES

4. THIS DRAWING IS NOT TO BE USED FOR CONSTRUCTION UNTIL COUNTERSIGNED

CONSTRUCTION ISSUE / REVISIONS

No.	Revision / Version:	Date:
01	ISSUED FOR REVIEW	2025.06.09

PA ELCC PLAYGROUND

3001 10TH AVE WEST, PRINCE ALBERT

PLAYGROUND PLAN

NORTH

PROJECT N0. : 2025-08
DRAWN BY : JS
CHECKED BY: SM/JP
DATE : 2025-06-06
SCALE : 1 : 200
REVISION NO. :
SHEET :

A-2.0

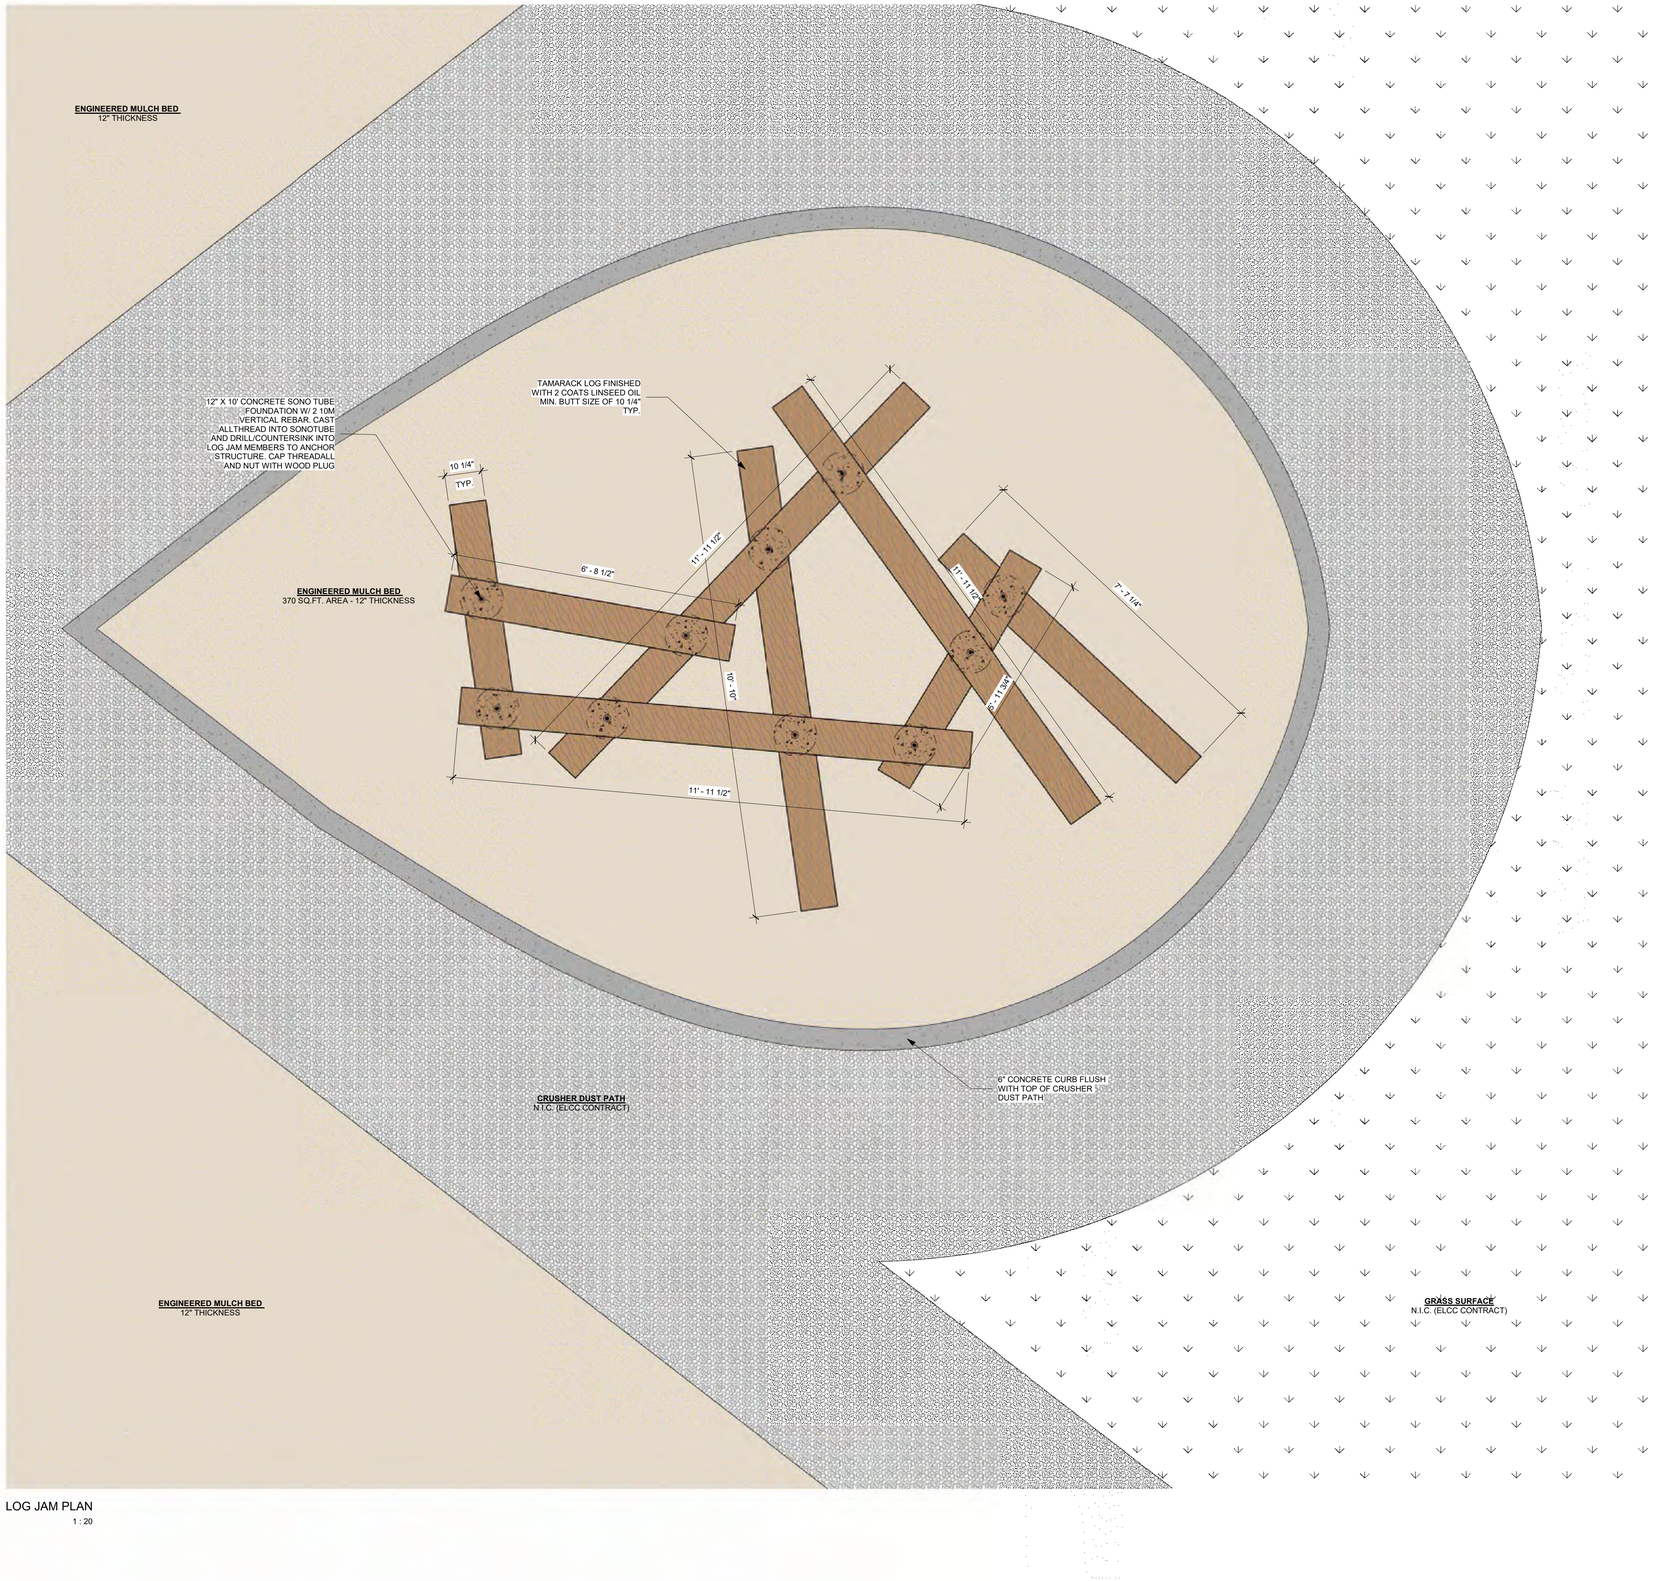

LOG JAM PLAN
1 : 20

SOLO ARCHITECTURE

TREATY SIX TERRITORY
Box 647
Christopher Lake, SK
S0J 0N0

Stamp

NOT FOR CONSTRUCTION

General Notes

1. DRAWINGS ARE NOT TO BE SCALED

2. IT IS THE RESPONSIBILITY OF THE APPROPRIATE CONTRACTOR TO CHECK AND VERIFY ALL DIMENSIONS ON SITE AND REPORT ALL ERRORS AND/OR OMISSIONS TO THE PRIME CONSULTANT

3. GENERAL CONTRACTOR WILL BECOME RESPONSIBLE AND HELD LIABLE FOR THESE PLANS AND ALL CONSTRUCTION PRACTICES ONCE CONSTRUCTION COMMENCES

4. THIS DRAWING IS NOT TO BE USED FOR CONSTRUCTION UNTIL COUNTERSIGNED

CONSTRUCTION ISSUE / REVISIONS

No.	Revision / Version:	Date:
01	ISSUED FOR REVIEW	2025.06.09

PA ELCC PLAYGROUND

3001 10TH AVE WEST, PRINCE ALBERT

LOG JAM DETAILS

NORTH

PROJECT N0. : 2025-08
DRAWN BY : JS
CHECKED BY: SM/JP
DATE : 2025-06-06
SCALE : 1 : 20
REVISION NO. :
SHEET :

A-3.0

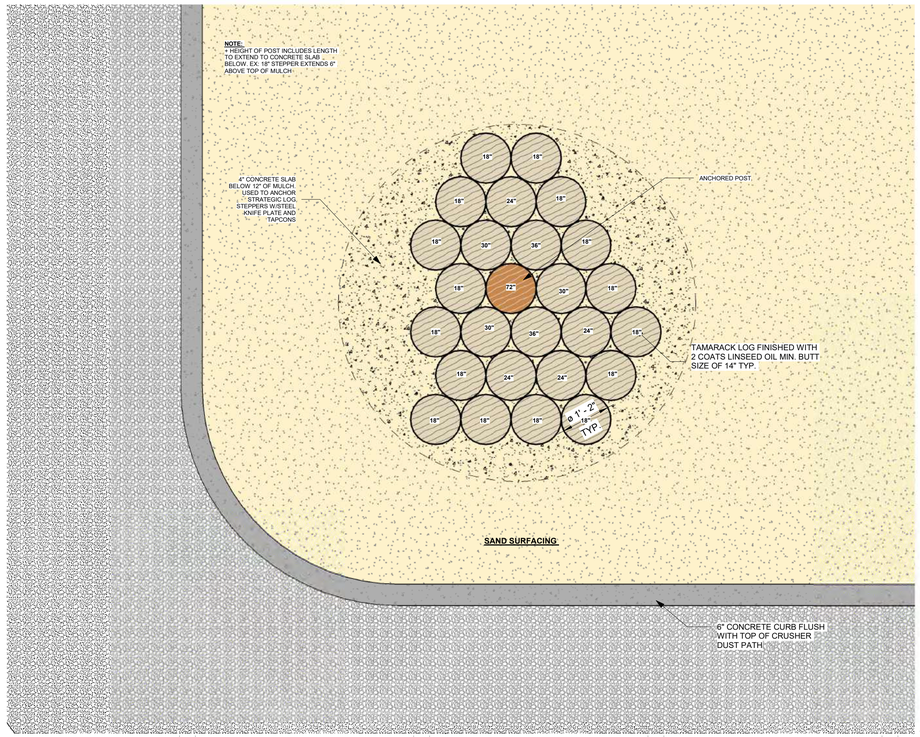

LOG STEPPER CLUSTER TODDLER

1 : 20

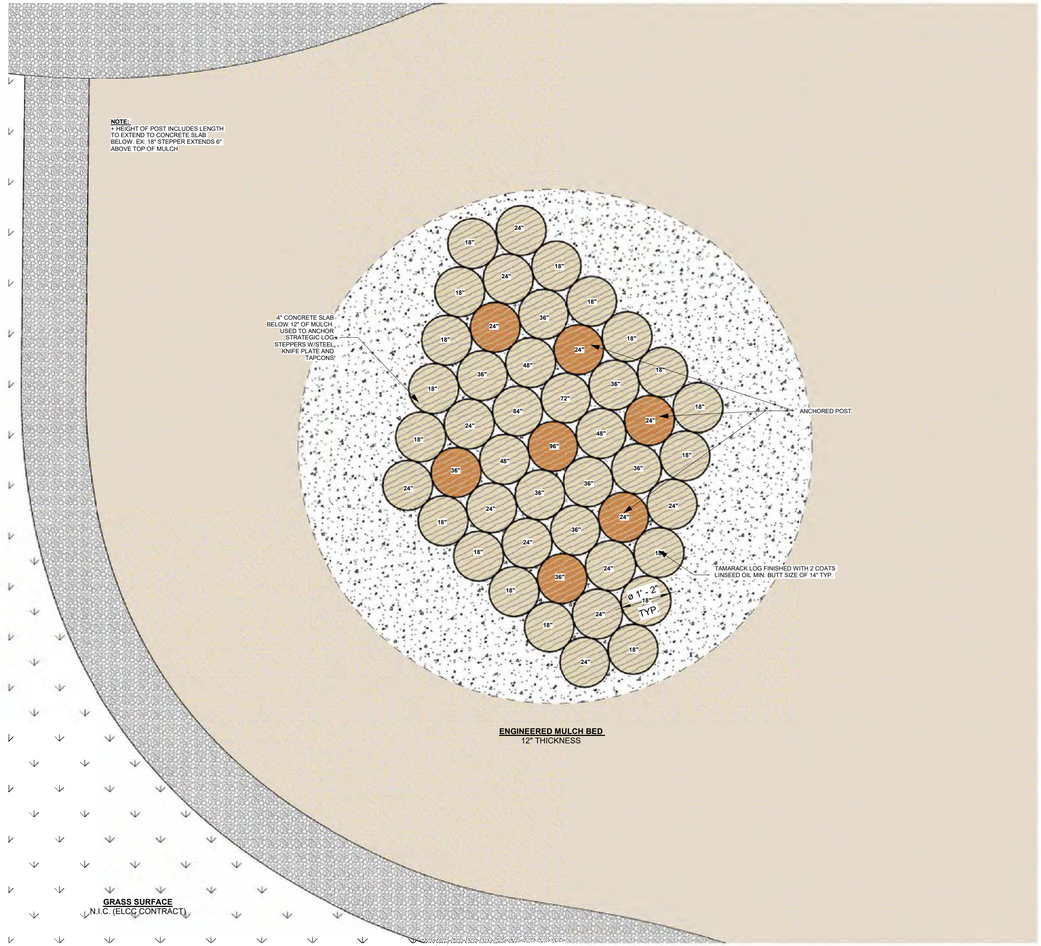

LOG STEPPER CLUSTER PRESCHOOL

1 : 20

SOLO ARCHITECTURE

TREATY SIX TERRITORY
Box 647
Christopher Lake, SK
S0J 0N0

Stamp

NOT FOR CONSTRUCTION

General Notes

1. DRAWINGS ARE NOT TO BE SCALED

2. IT IS THE RESPONSIBILITY OF THE APPROPRIATE CONTRACTOR TO CHECK AND VERIFY ALL DIMENSIONS ON SITE AND REPORT ALL ERRORS AND/OR OMISSIONS TO THE PRIME CONSULTANT

3. GENERAL CONTRACTOR WILL BECOME RESPONSIBLE AND HELD LIABLE FOR THESE PLANS AND ALL CONSTRUCTION PRACTICES ONCE CONSTRUCTION COMMENCES

4. THIS DRAWING IS NOT TO BE USED FOR CONSTRUCTION UNTIL COUNTERSIGNED

CONSTRUCTION ISSUE / REVISIONS

No.	Revision / Version:	Date:
01	ISSUED FOR REVIEW	2025.06.09

PA ELCC PLAYGROUND

3001 10TH AVE WEST, PRINCE ALBERT

LOG STEPPER CLUSTER DETAILS

NORTH

PROJECT N0. : 2025-08
DRAWN BY : JS
CHECKED BY: SM/JP
DATE : 2025-06-06
SCALE : 1 : 20
REVISION NO. :
SHEET :

A-4.0

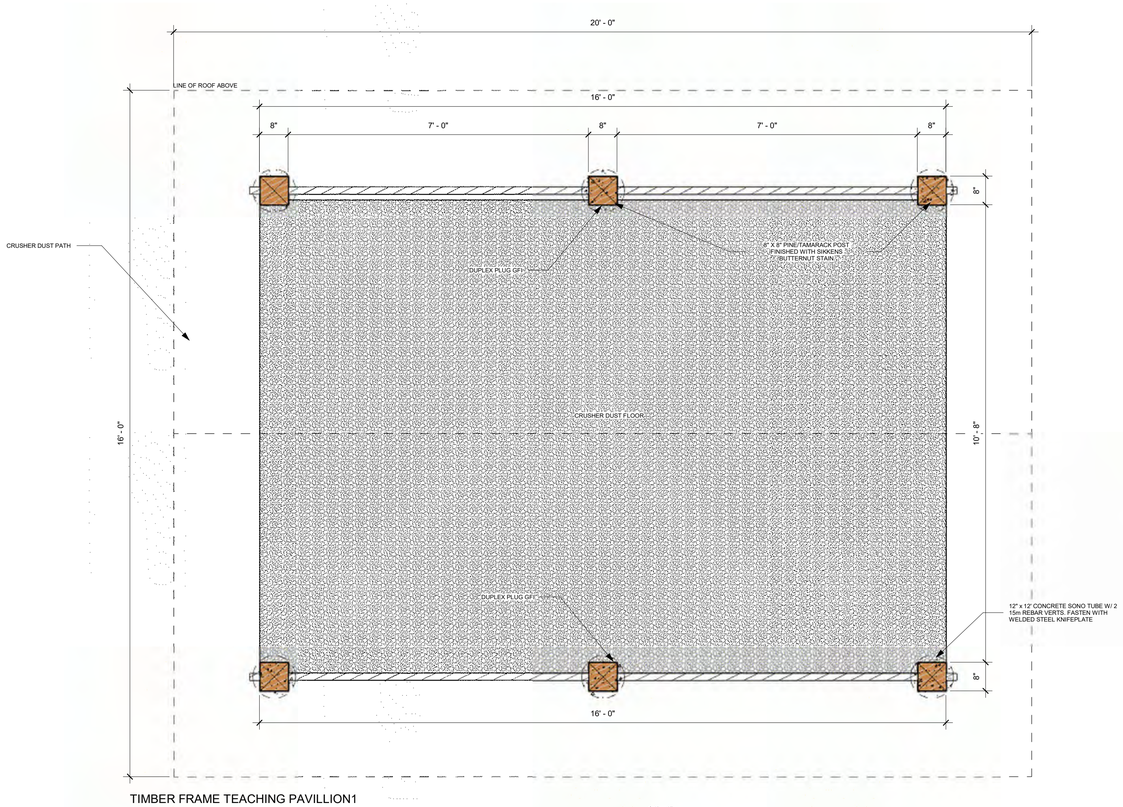

TIMBER FRAME TEACHING PAVILLION1

1 : 20

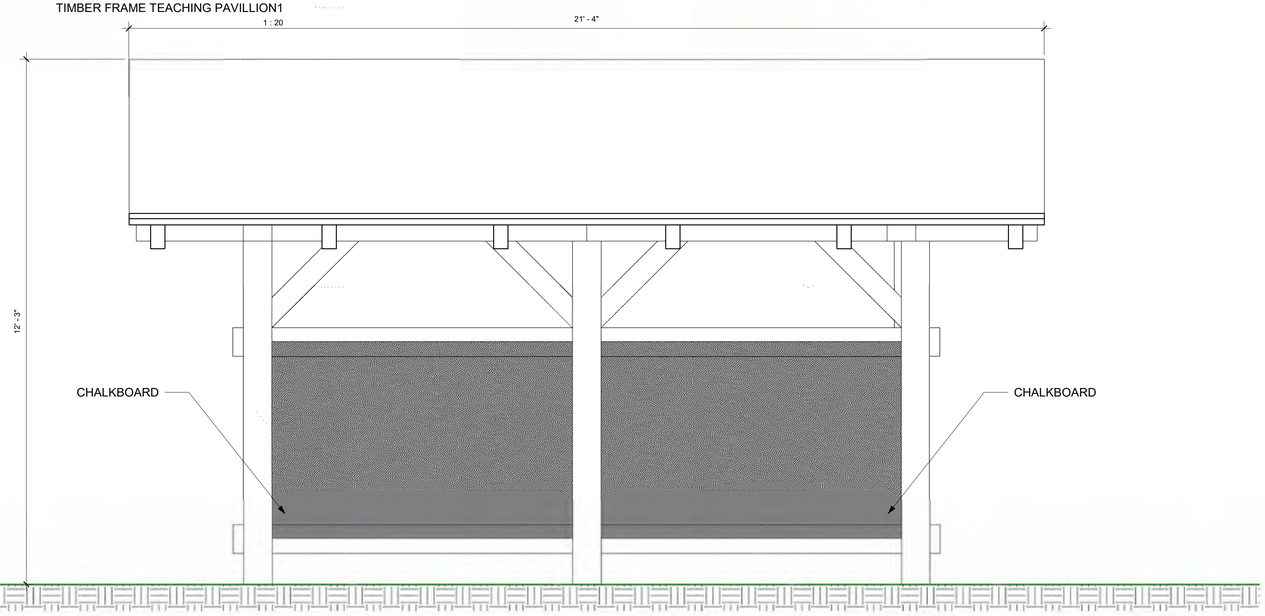

TIMBER FRAME TEACHING PAVILLION ELEVATION 02

1 : 20

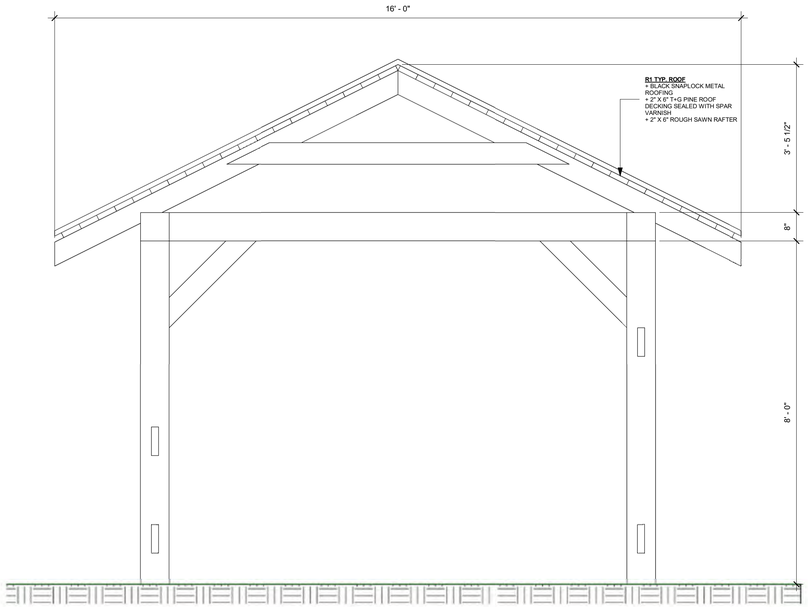

TIMBER FRAME TEACHING PAVILLION ELEVATION 01

1 : 20

SOLO ARCHITECTURE

TREATY SIX TERRITORY
Box 647
Christopher Lake, SK
S0J 0N0

Stamp

NOT FOR CONSTRUCTION

General Notes

1. DRAWINGS ARE NOT TO BE SCALED

2. IT IS THE RESPONSIBILITY OF THE APPROPRIATE CONTRACTOR TO CHECK AND VERIFY ALL DIMENSIONS ON SITE AND REPORT ALL ERRORS AND/OR OMISSIONS TO THE PRIME CONSULTANT

3. GENERAL CONTRACTOR WILL BECOME RESPONSIBLE AND HELD LIABLE FOR THESE PLANS AND ALL CONSTRUCTION PRACTICES ONCE CONSTRUCTION COMMENCES

4. THIS DRAWING IS NOT TO BE USED FOR CONSTRUCTION UNTIL COUNTERSIGNED

CONSTRUCTION ISSUE / REVISIONS

No.	Revision / Version:	Date:
01	ISSUED FOR REVIEW	2025.06.09

PA ELCC PLAYGROUND

3001 10TH AVE WEST, PRINCE ALBERT

TEACHING PAVILLION DETAILS

NORTH

PROJECT N0. : 2025-08
DRAWN BY : JS
CHECKED BY: SM/JP
DATE : 2025-06-06
SCALE : 1 : 20
REVISION NO. :
SHEET :

A-5.0

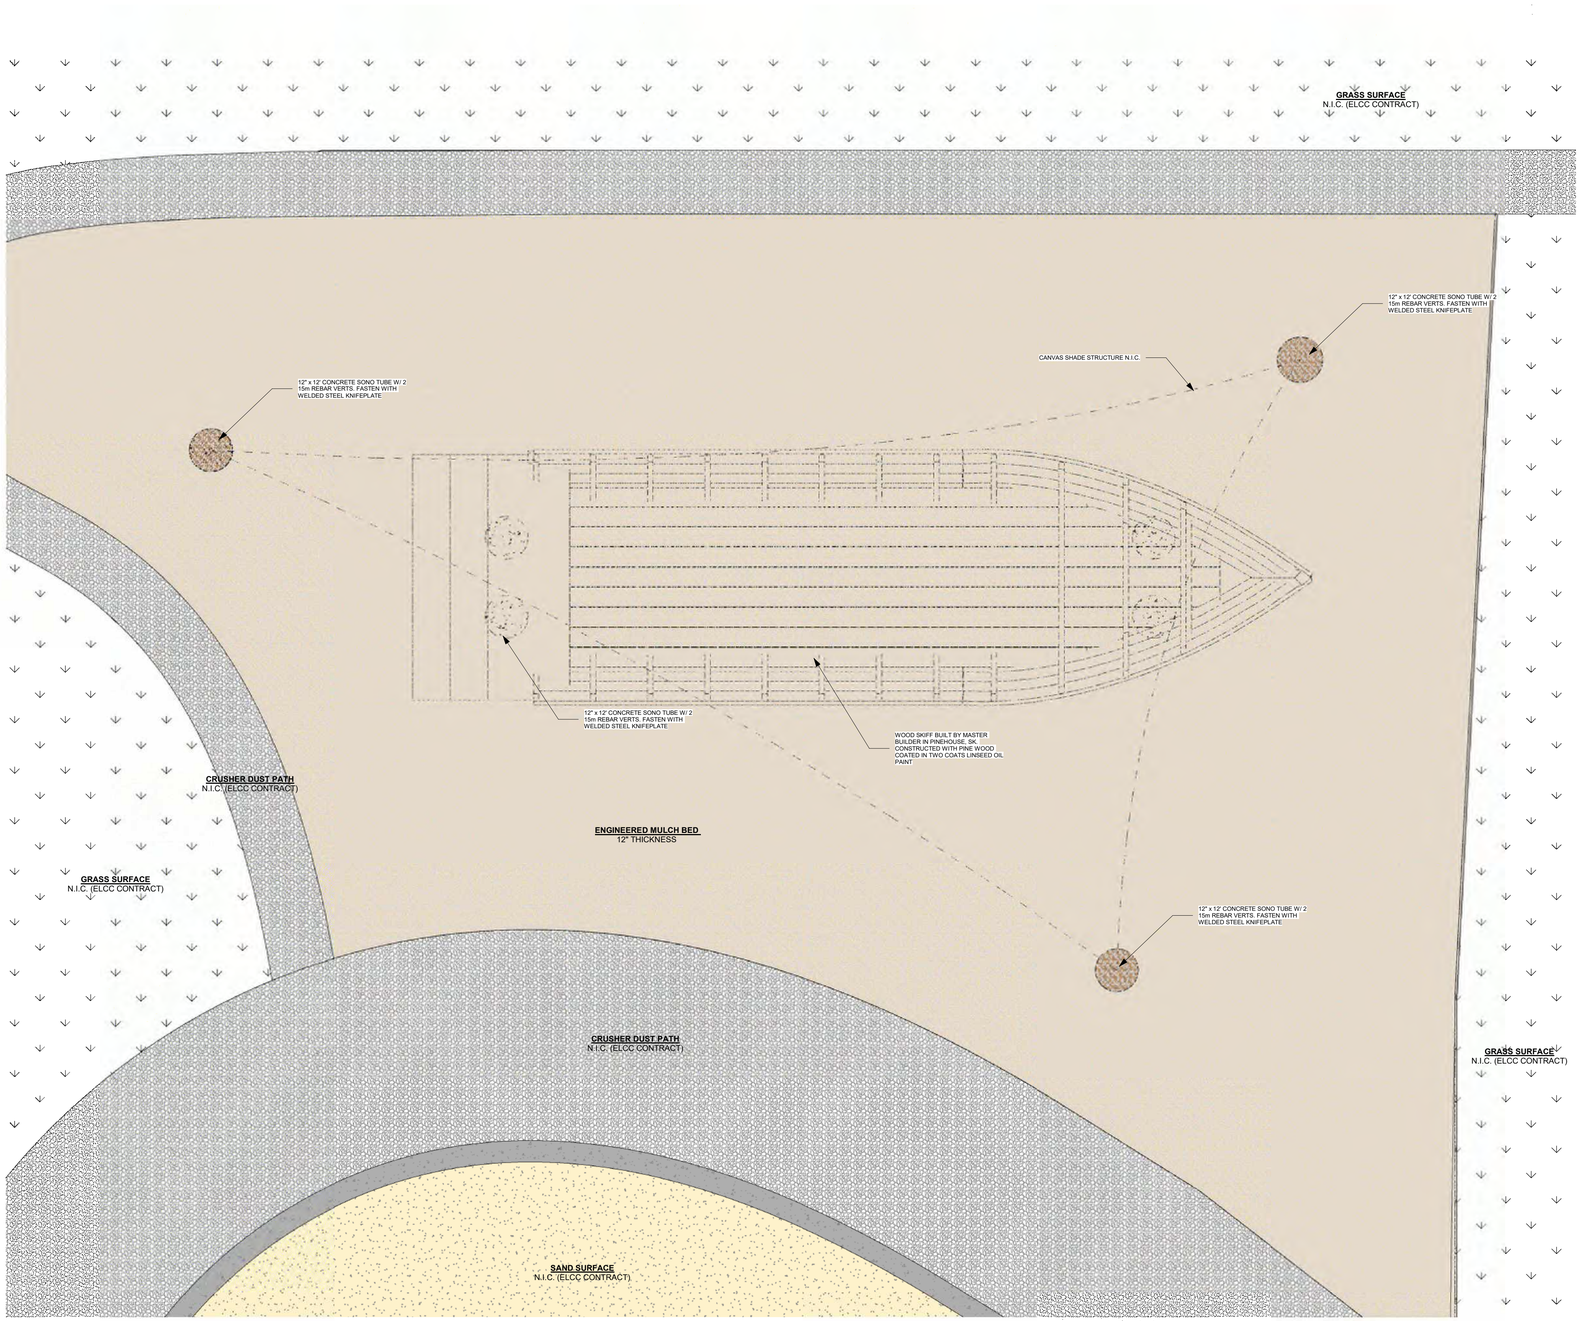

SKIFF PLAN
1 : 20

SOLO
ARCHITECTURE

TREATY SIX TERRITORY
Box 647
Christopher Lake, SK
S0J 0N0

Stamp

NOT FOR CONSTRUCTION

General Notes

1. DRAWINGS ARE NOT TO BE SCALED

2. IT IS THE RESPONSIBILITY OF THE APPROPRIATE CONTRACTOR TO CHECK AND VERIFY ALL DIMENSIONS ON SITE AND REPORT ALL ERRORS AND/OR OMISSIONS TO THE PRIME CONSULTANT

3. GENERAL CONTRACTOR WILL BECOME RESPONSIBLE AND HELD LIABLE FOR THESE PLANS AND ALL CONSTRUCTION PRACTICES ONCE CONSTRUCTION COMMENCES

4. THIS DRAWING IS NOT TO BE USED FOR CONSTRUCTION UNTIL COUNTERSIGNED

CONSTRUCTION ISSUE / REVISIONS

No.	Revision / Version:	Date:
01	ISSUED FOR REVIEW	2025.06.09

PA ELCC PLAYGROUND

3001 10TH AVE WEST, PRINCE ALBERT

METIS SKIFF DETAILS

NORTH

PROJECT N0. : 2025-08
DRAWN BY : JS
CHECKED BY:SM/JP
DATE :2025-06-06
SCALE :1 : 20
REVISION NO. :
SHEET :

A-6.0

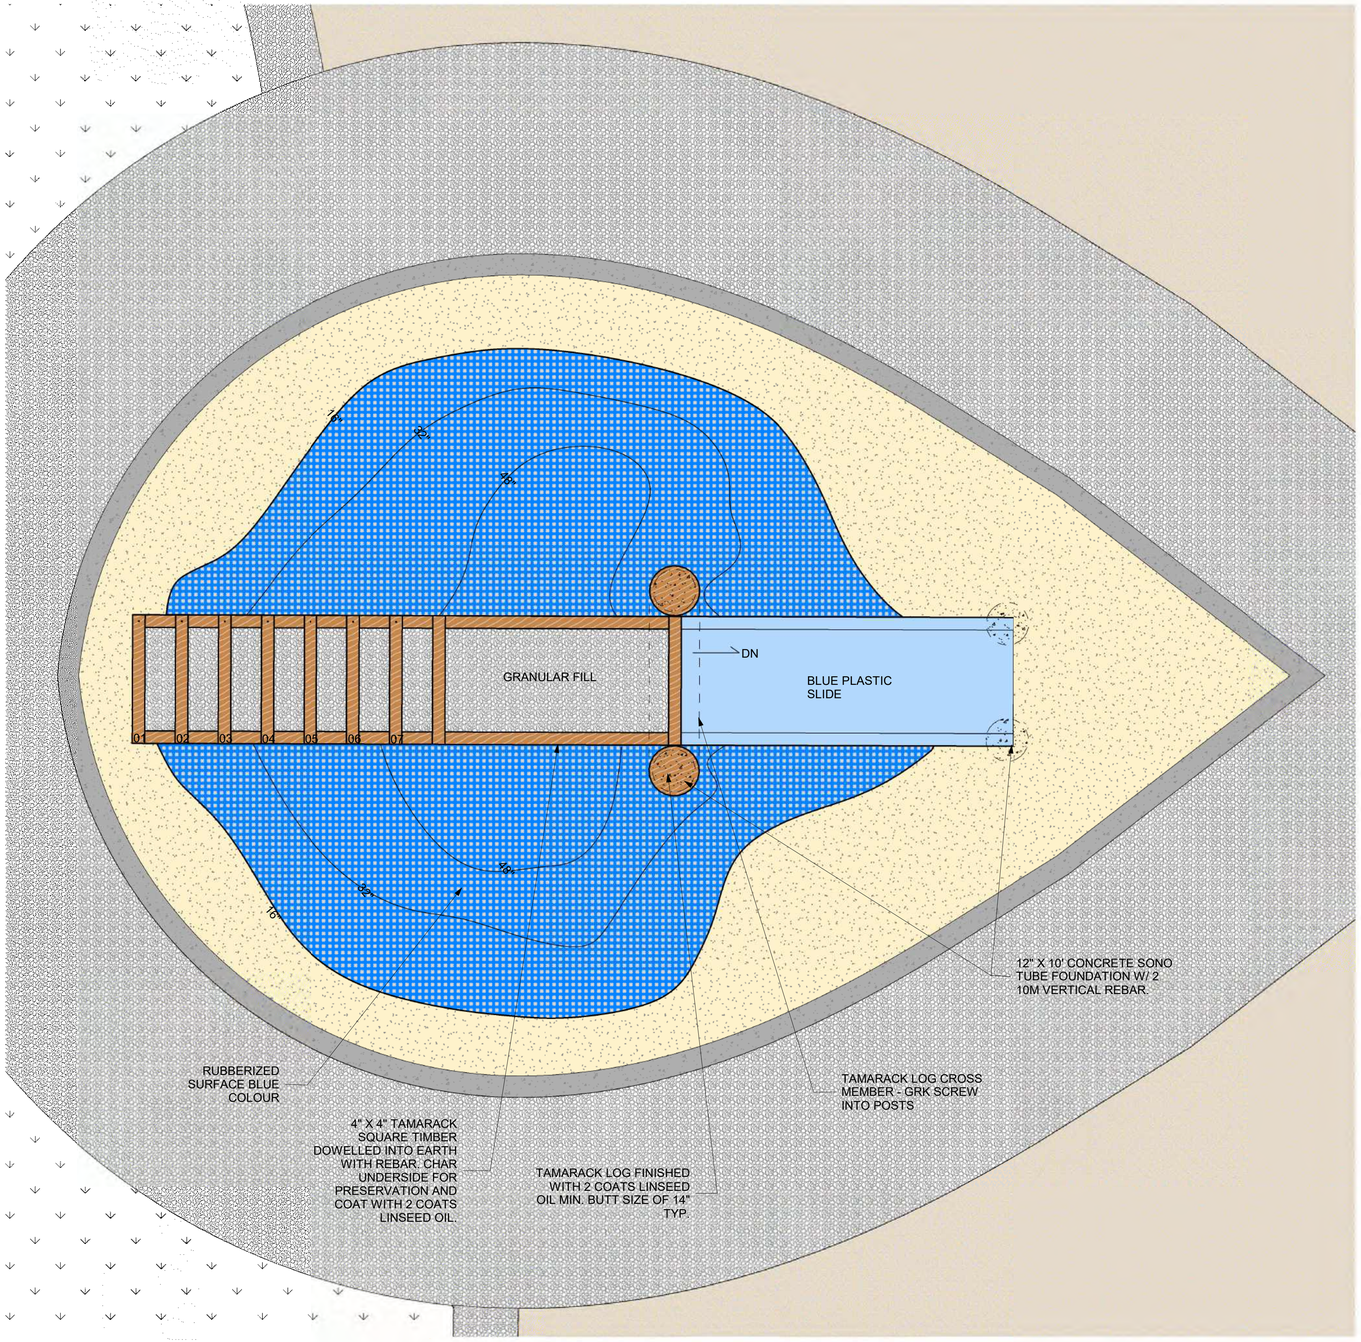

HILL SLIDE DETAIL PRESCHOOLERS

1 : 20

SOLO
ARCHITECTURE

TREATY SIX TERRITORY
Box 647
Christopher Lake, SK
S0J 0N0

Stamp

NOT FOR CONSTRUCTION

General Notes

1. DRAWINGS ARE NOT TO BE SCALED

2. IT IS THE RESPONSIBILITY OF THE APPROPRIATE CONTRACTOR TO CHECK AND VERIFY ALL DIMENSIONS ON SITE AND REPORT ALL ERRORS AND/OR OMISSIONS TO THE PRIME CONSULTANT

3. GENERAL CONTRACTOR WILL BECOME RESPONSIBLE AND HELD LIABLE FOR THESE PLANS AND ALL CONSTRUCTION PRACTICES ONCE CONSTRUCTION COMMENCES

4. THIS DRAWING IS NOT TO BE USED FOR CONSTRUCTION UNTIL COUNTERSIGNED

CONSTRUCTION ISSUE / REVISIONS

No.	Revision / Version:	Date:
01	ISSUED FOR REVIEW	2025.06.09

PA ELCC PLAYGROUND

3001 10TH AVE WEST, PRINCE ALBERT

HILL SLIDE DETAILS PRESCHOOLER

NORTH

PROJECT N0. : 2025-08
DRAWN BY : JS
CHECKED BY: SM/JP
DATE : 2025-06-06
SCALE : 1 : 20
REVISION NO. :
SHEET :

A-7.0

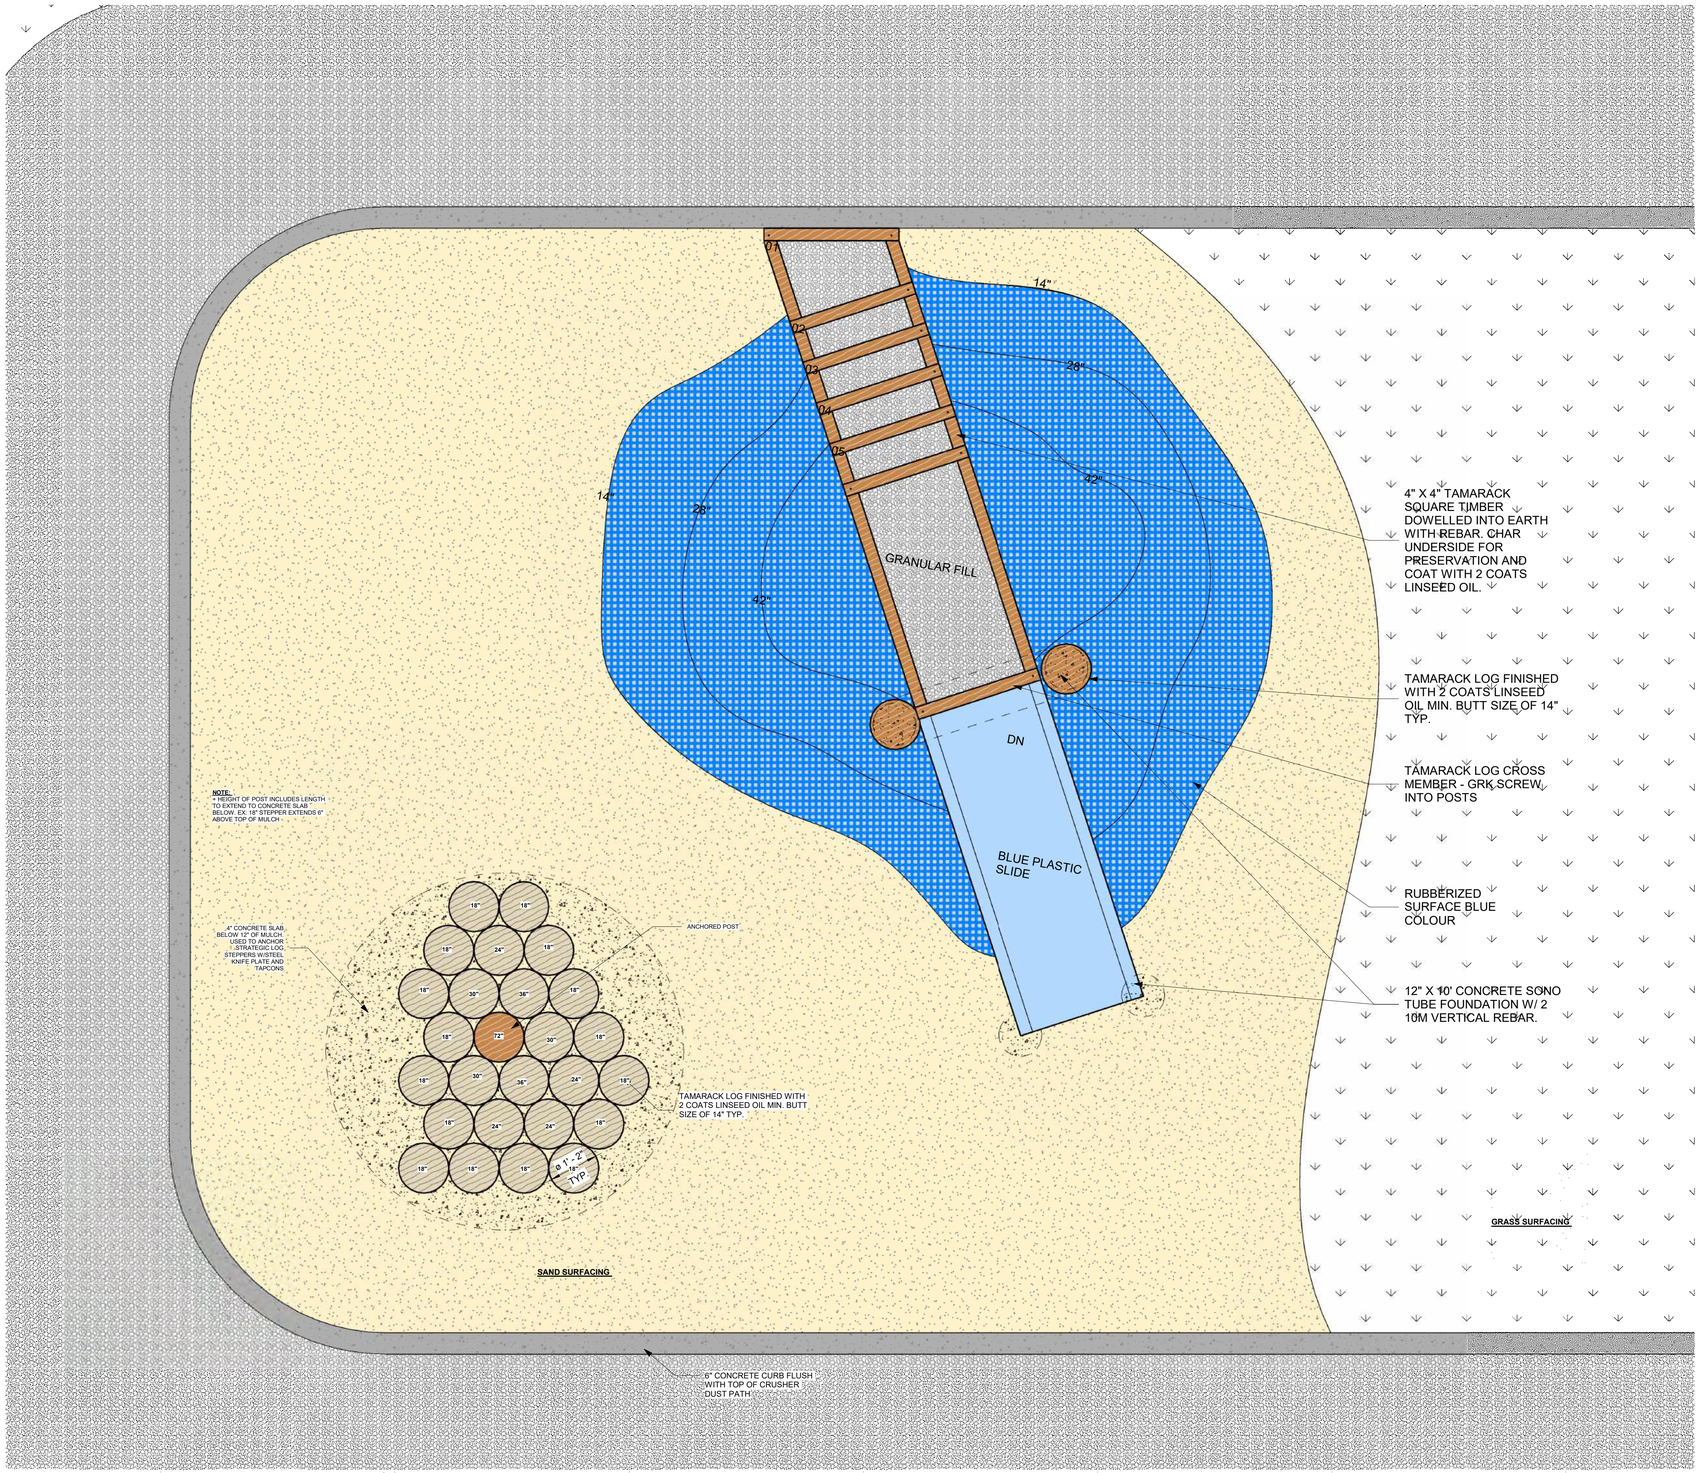

HILL SLIDE DETAIL TODDLERS

1 : 20

SOLO ARCHITECTURE

TREATY SIX TERRITORY
Box 647
Christopher Lake, SK
S0J 0N0

Stamp

NOT FOR CONSTRUCTION

General Notes

1. DRAWINGS ARE NOT TO BE SCALED

2. IT IS THE RESPONSIBILITY OF THE APPROPRIATE CONTRACTOR TO CHECK AND VERIFY ALL DIMENSIONS ON SITE AND REPORT ALL ERRORS AND/OR OMISSIONS TO THE PRIME CONSULTANT

3. GENERAL CONTRACTOR WILL BECOME RESPONSIBLE AND HELD LIABLE FOR THESE PLANS AND ALL CONSTRUCTION PRACTICES ONCE CONSTRUCTION COMMENCES

4. THIS DRAWING IS NOT TO BE USED FOR CONSTRUCTION UNTIL COUNTERSIGNED

CONSTRUCTION ISSUE / REVISIONS

No.	Revision / Version:	Date:
01	ISSUED FOR REVIEW	2025.06.09

PA ELCC PLAYGROUND

3001 10TH AVE WEST, PRINCE ALBERT

HILL SLIDE DETAILS TODDLER

NORTH

PROJECT N0. : 2025-08
DRAWN BY : JS
CHECKED BY: SM/JP
DATE : 2025-06-06
SCALE : 1 : 20
REVISION NO. :
SHEET :

A-8.0

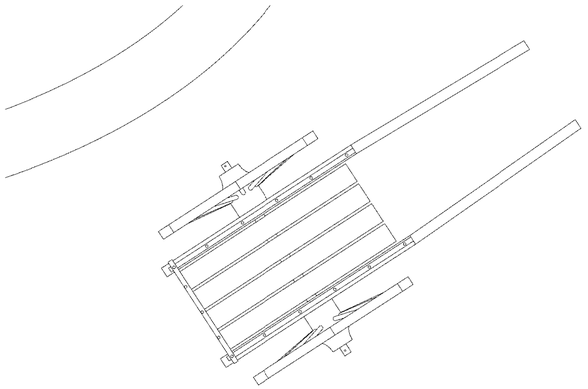

RED RIVER CART PLAN PRESCHOOL

1 : 20

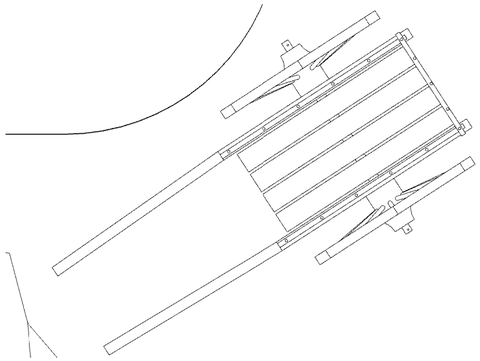

RED RIVER CART PLAN TODDLERS

1 : 20

SOLO

ARCHITECTURE

TREATY SIX TERRITORY
Box 647
Christopher Lake, SK
S0J 0N0

Stamp

NOT FOR CONSTRUCTION

General Notes

1. DRAWINGS ARE NOT TO BE SCALED

2. IT IS THE RESPONSIBILITY OF THE APPROPRIATE CONTRACTOR TO CHECK AND VERIFY ALL DIMENSIONS ON SITE AND REPORT ALL ERRORS AND/OR OMISSIONS TO THE PRIME CONSULTANT

3. GENERAL CONTRACTOR WILL BECOME RESPONSIBLE AND HELD LIABLE FOR THESE PLANS AND ALL CONSTRUCTION PRACTICES ONCE CONSTRUCTION COMMENCES

4. THIS DRAWING IS NOT TO BE USED FOR CONSTRUCTION UNTIL COUNTERSIGNED

CONSTRUCTION ISSUE / REVISIONS

No.	Revision / Version:	Date:
01	ISSUED FOR REVIEW	2025.06.09

PA ELCC PLAYGROUND

3001 10TH AVE WEST, PRINCE ALBERT

RED RIVER CART DETAILS

NORTH

PROJECT N0. : 2025-08
DRAWN BY : JS
CHECKED BY: SM/JP
DATE : 2025-06-06
SCALE : 1 : 20
REVISION NO. :
SHEET :

A-9.0

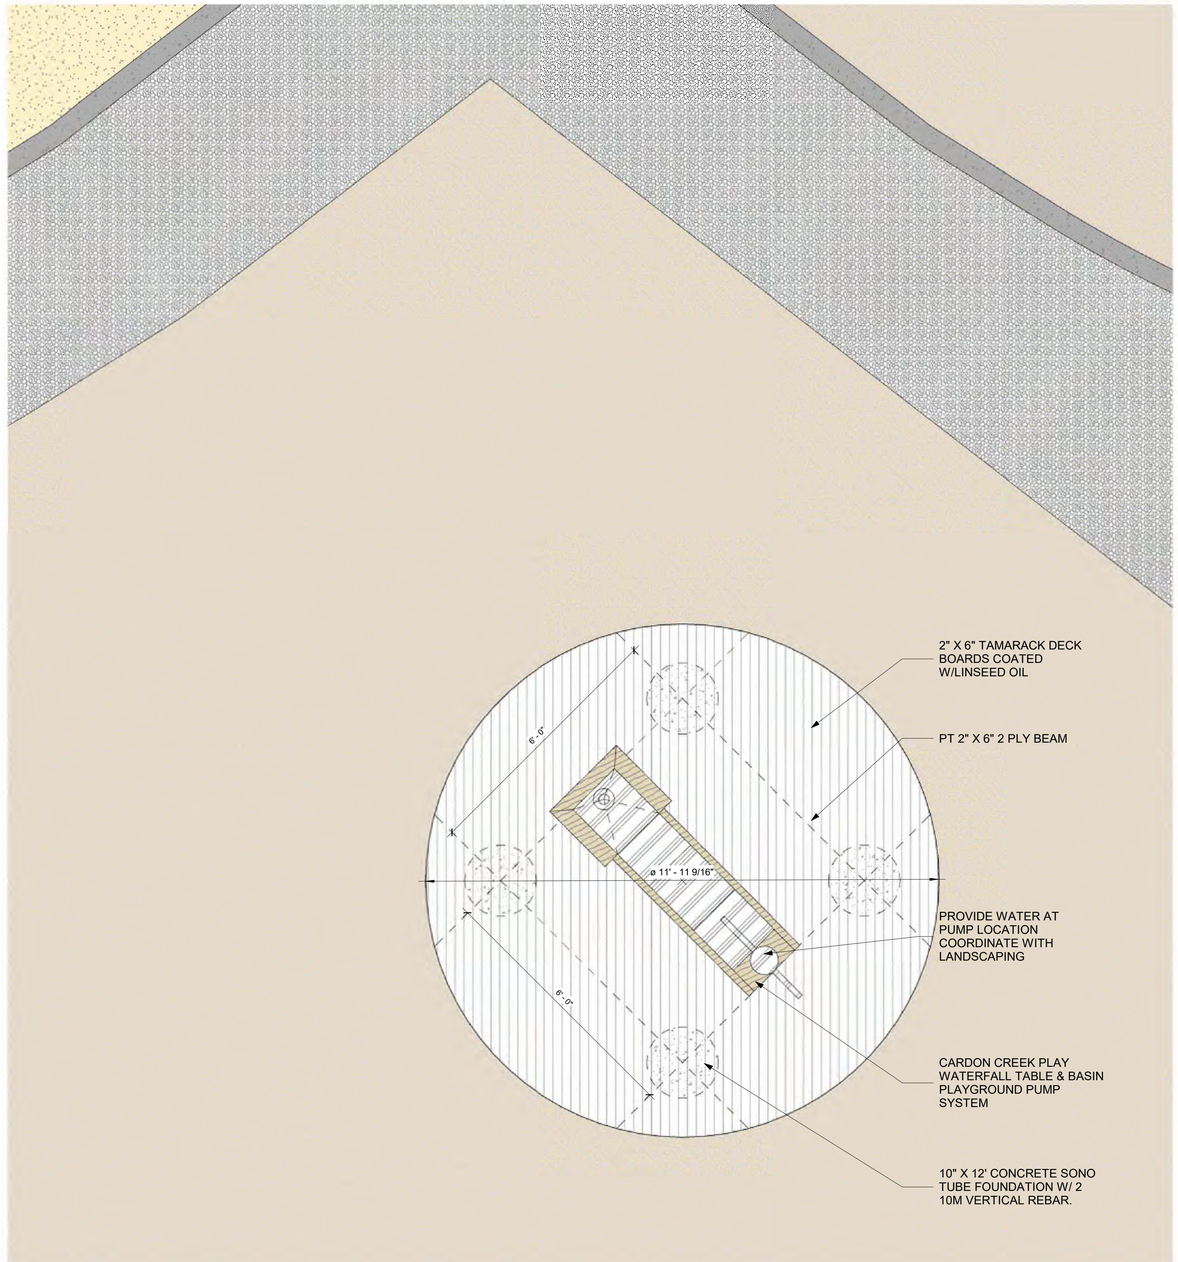

WATER FEATURE PLAN
1 : 20

SOLO ARCHITECTURE

TREATY SIX TERRITORY
Box 647
Christopher Lake, SK
S0J 0N0

Stamp

NOT FOR CONSTRUCTION

General Notes

1. DRAWINGS ARE NOT TO BE SCALED

2. IT IS THE RESPONSIBILITY OF THE APPROPRIATE CONTRACTOR TO CHECK AND VERIFY ALL DIMENSIONS ON SITE AND REPORT ALL ERRORS AND/OR OMISSIONS TO THE PRIME CONSULTANT

3. GENERAL CONTRACTOR WILL BECOME RESPONSIBLE AND HELD LIABLE FOR THESE PLANS AND ALL CONSTRUCTION PRACTICES ONCE CONSTRUCTION COMMENCES

4. THIS DRAWING IS NOT TO BE USED FOR CONSTRUCTION UNTIL COUNTERSIGNED

CONSTRUCTION ISSUE / REVISIONS

No.	Revision / Version:	Date:
01	ISSUED FOR REVIEW	2025.06.09

PA ELCC PLAYGROUND

3001 10TH AVE WEST, PRINCE ALBERT

WATER FEATURE DETAILS

NORTH

PROJECT N0. : 2025-08
DRAWN BY : JS
CHECKED BY: SM/JP
DATE : 2025-06-06
SCALE : 1 : 20
REVISION NO. :
SHEET :

A-10.0

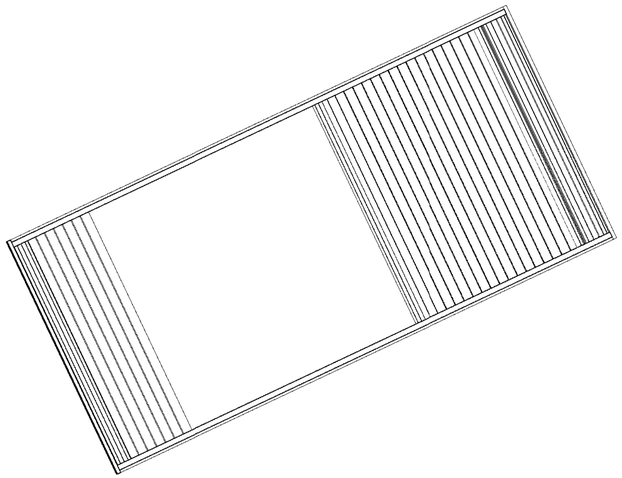

BUFFALO PLAY HUT PLAN
1 : 20

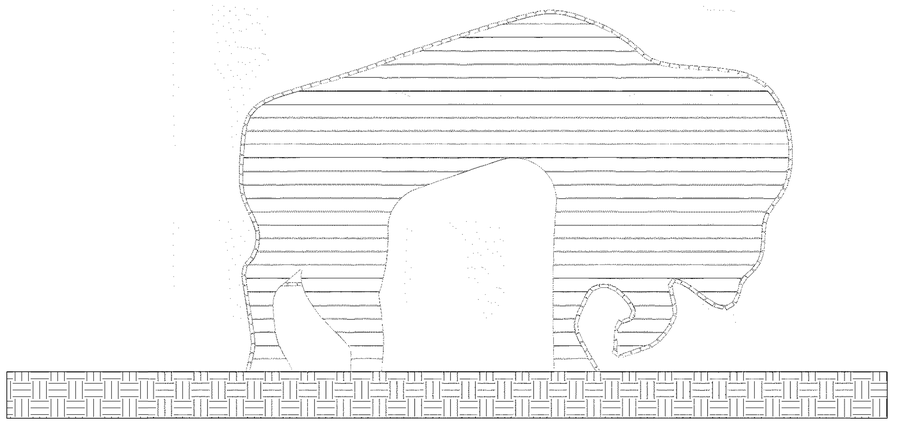

SIDE ELEVATION

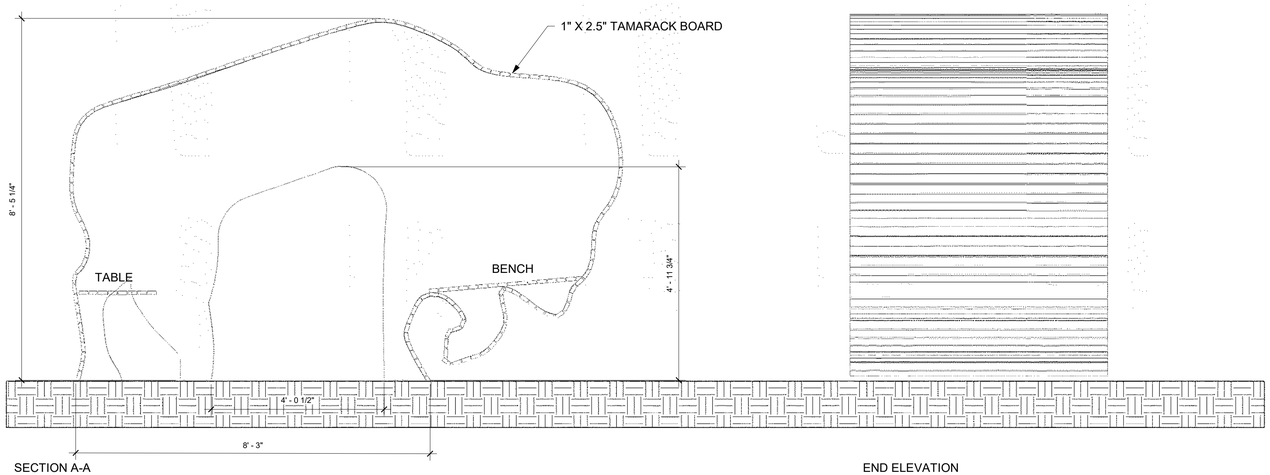

SECTION A-A

END ELEVATION

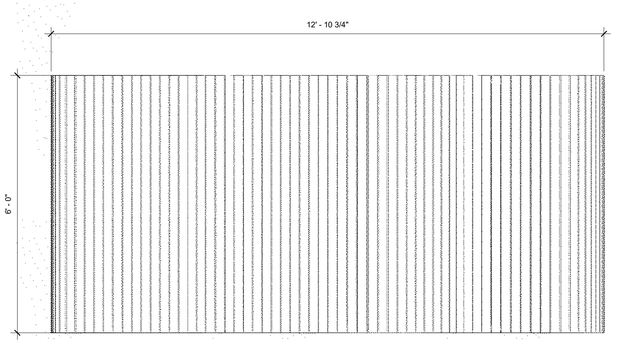

TOP VIEW

BUFFALO DRAWINGS
1 : 20

SOLO
ARCHITECTURE

TREATY SIX TERRITORY
Box 647
Christopher Lake, SK
S0J 0N0

Stamp

NOT FOR CONSTRUCTION

General Notes

1. DRAWINGS ARE NOT TO BE SCALED

2. IT IS THE RESPONSIBILITY OF THE APPROPRIATE CONTRACTOR TO CHECK AND VERIFY ALL DIMENSIONS ON SITE AND REPORT ALL ERRORS AND/OR OMISSIONS TO THE PRIME CONSULTANT

3. GENERAL CONTRACTOR WILL BECOME RESPONSIBLE AND HELD LIABLE FOR THESE PLANS AND ALL CONSTRUCTION PRACTICES ONCE CONSTRUCTION COMMENCES

4. THIS DRAWING IS NOT TO BE USED FOR CONSTRUCTION UNTIL COUNTERSIGNED

CONSTRUCTION ISSUE / REVISIONS

No.	Revision / Version:	Date:
01	ISSUED FOR REVIEW	2025.06.09

PA ELCC PLAYGROUND

3001 10TH AVE WEST, PRINCE ALBERT

BUFFALO DETAILS

NORTH

PROJECT N0. : 2025-08
DRAWN BY : JS
CHECKED BY: SM/JP
DATE : 2025-06-06
SCALE : 1 : 20
REVISION NO. :
SHEET :

A-11.0

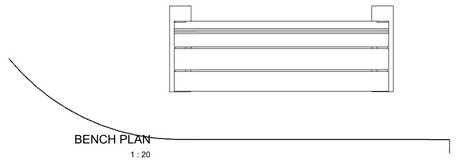

BENCH PLAN
1 : 20

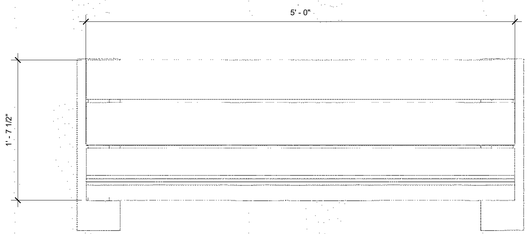

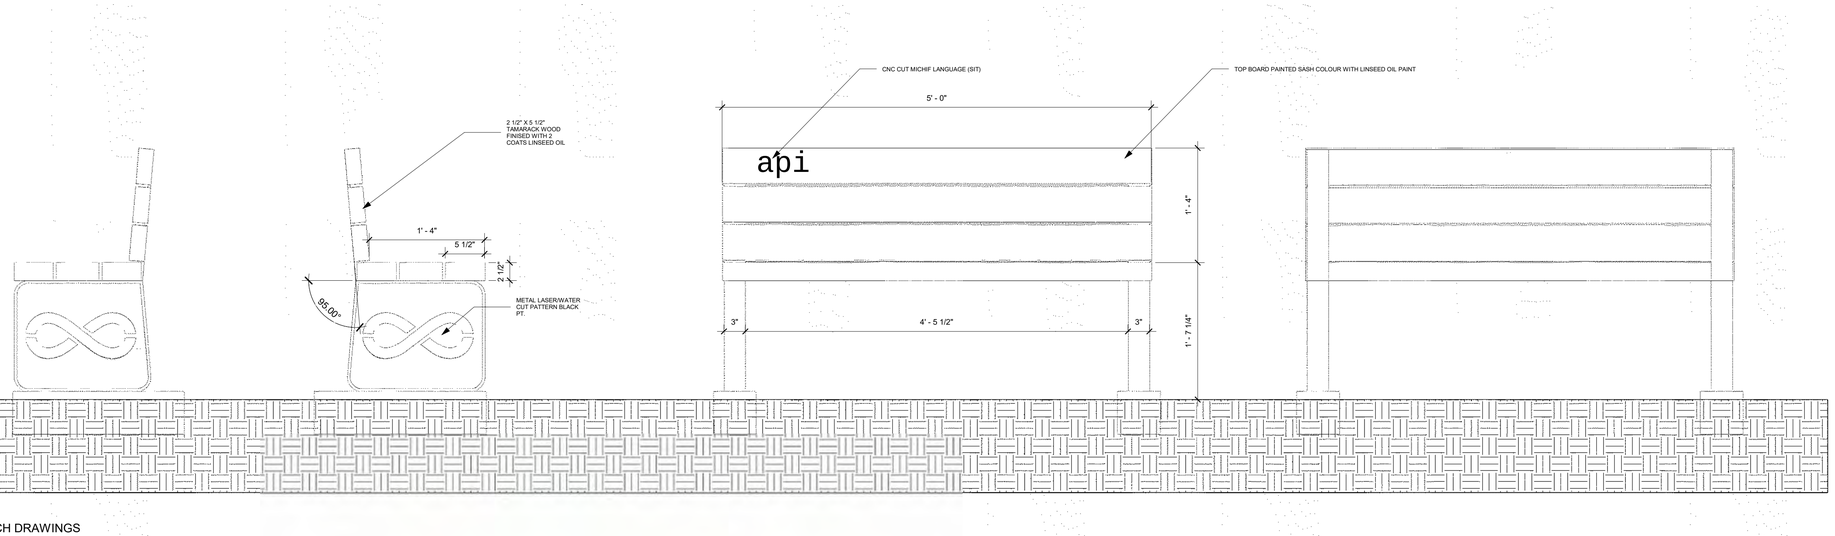

BENCH DRAWINGS
1 : 10

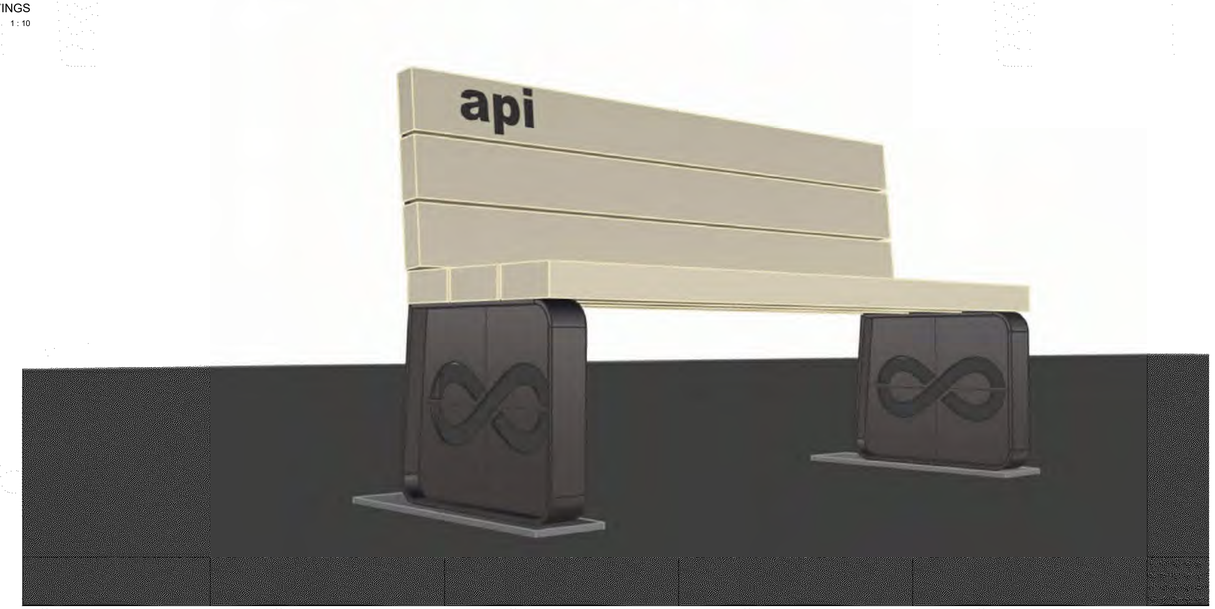

SOLO
ARCHITECTURE

TREATY SIX TERRITORY
Box 647
Christopher Lake, SK
S0J 0N0

Stamp

NOT FOR CONSTRUCTION

General Notes

1. DRAWINGS ARE NOT TO BE SCALED

2. IT IS THE RESPONSIBILITY OF THE APPROPRIATE CONTRACTOR TO CHECK AND VERIFY ALL DIMENSIONS ON SITE AND REPORT ALL ERRORS AND/OR OMISSIONS TO THE PRIME CONSULTANT

3. GENERAL CONTRACTOR WILL BECOME RESPONSIBLE AND HELD LIABLE FOR THESE PLANS AND ALL CONSTRUCTION PRACTICES ONCE CONSTRUCTION COMMENCES

4. THIS DRAWING IS NOT TO BE USED FOR CONSTRUCTION UNTIL COUNTERSIGNED

CONSTRUCTION ISSUE / REVISIONS

No.	Revision / Version:	Date:
01	ISSUED FOR REVIEW	2025.06.09

PA ELCC PLAYGROUND

3001 10TH AVE WEST, PRINCE ALBERT

BENCH DETAILS

NORTH

PROJECT N0. : 2025-08
DRAWN BY : JS
CHECKED BY: SM/JP
DATE : 2025-06-06
SCALE : As indicated
REVISION NO. :
SHEET :

A-12.0

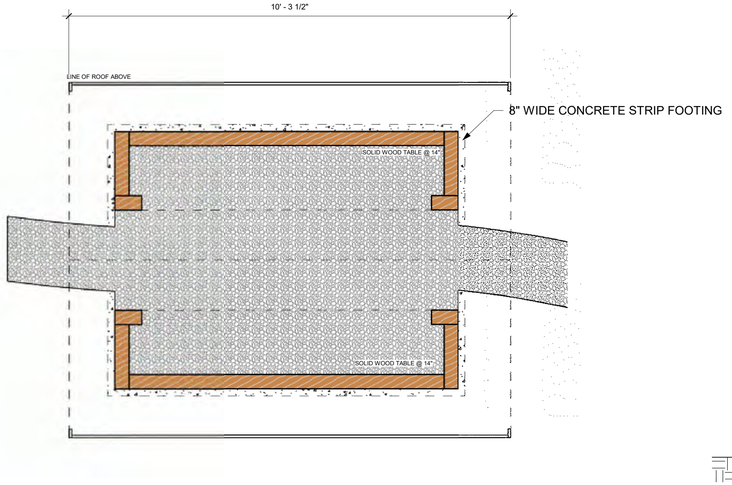

PLAY HUT FLOOR PLAN

1 : 20

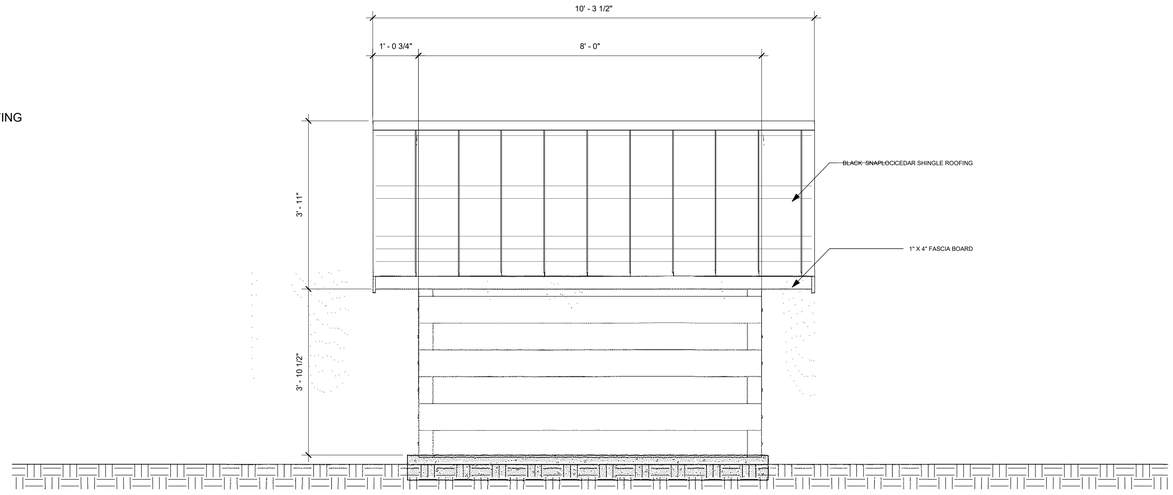

PLAY HUT ELEVATION 01

1 : 20

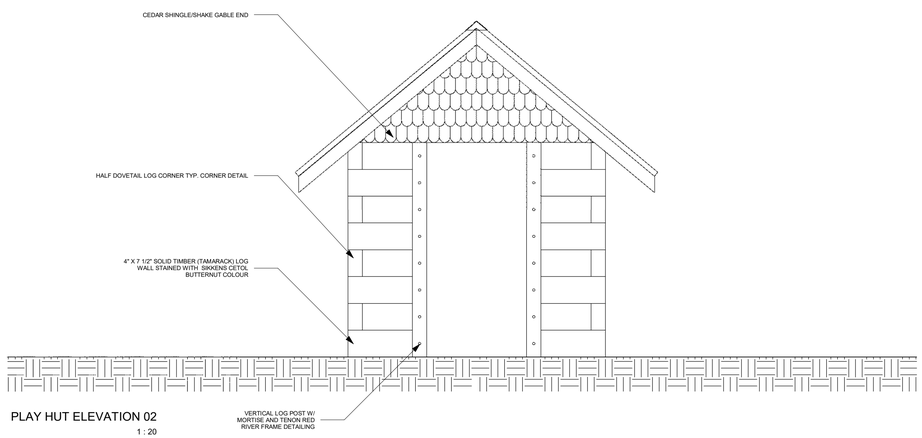

PLAY HUT ELEVATION 02

1 : 20

SOLO ARCHITECTURE

TREATY SIX TERRITORY
Box 647
Christopher Lake, SK
S0J 0N0

Stamp

NOT FOR CONSTRUCTION

General Notes

1. DRAWINGS ARE NOT TO BE SCALED

2. IT IS THE RESPONSIBILITY OF THE APPROPRIATE CONTRACTOR TO CHECK AND VERIFY ALL DIMENSIONS ON SITE AND REPORT ALL ERRORS AND/OR OMISSIONS TO THE PRIME CONSULTANT

3. GENERAL CONTRACTOR WILL BECOME RESPONSIBLE AND HELD LIABLE FOR THESE PLANS AND ALL CONSTRUCTION PRACTICES ONCE CONSTRUCTION COMMENCES

4. THIS DRAWING IS NOT TO BE USED FOR CONSTRUCTION UNTIL COUNTERSIGNED

CONSTRUCTION ISSUE / REVISIONS

No.	Revision / Version:	Date:
01	ISSUED FOR REVIEW	2025.06.09

PA ELCC PLAYGROUND

3001 10TH AVE WEST, PRINCE ALBERT

PLAY HUT DETAILS

NORTH

PROJECT N0. : 2025-08
DRAWN BY : JS
CHECKED BY: SM/JP
DATE : 2025-06-06
SCALE : 1 : 20
REVISION NO. :
SHEET :

A-13.0

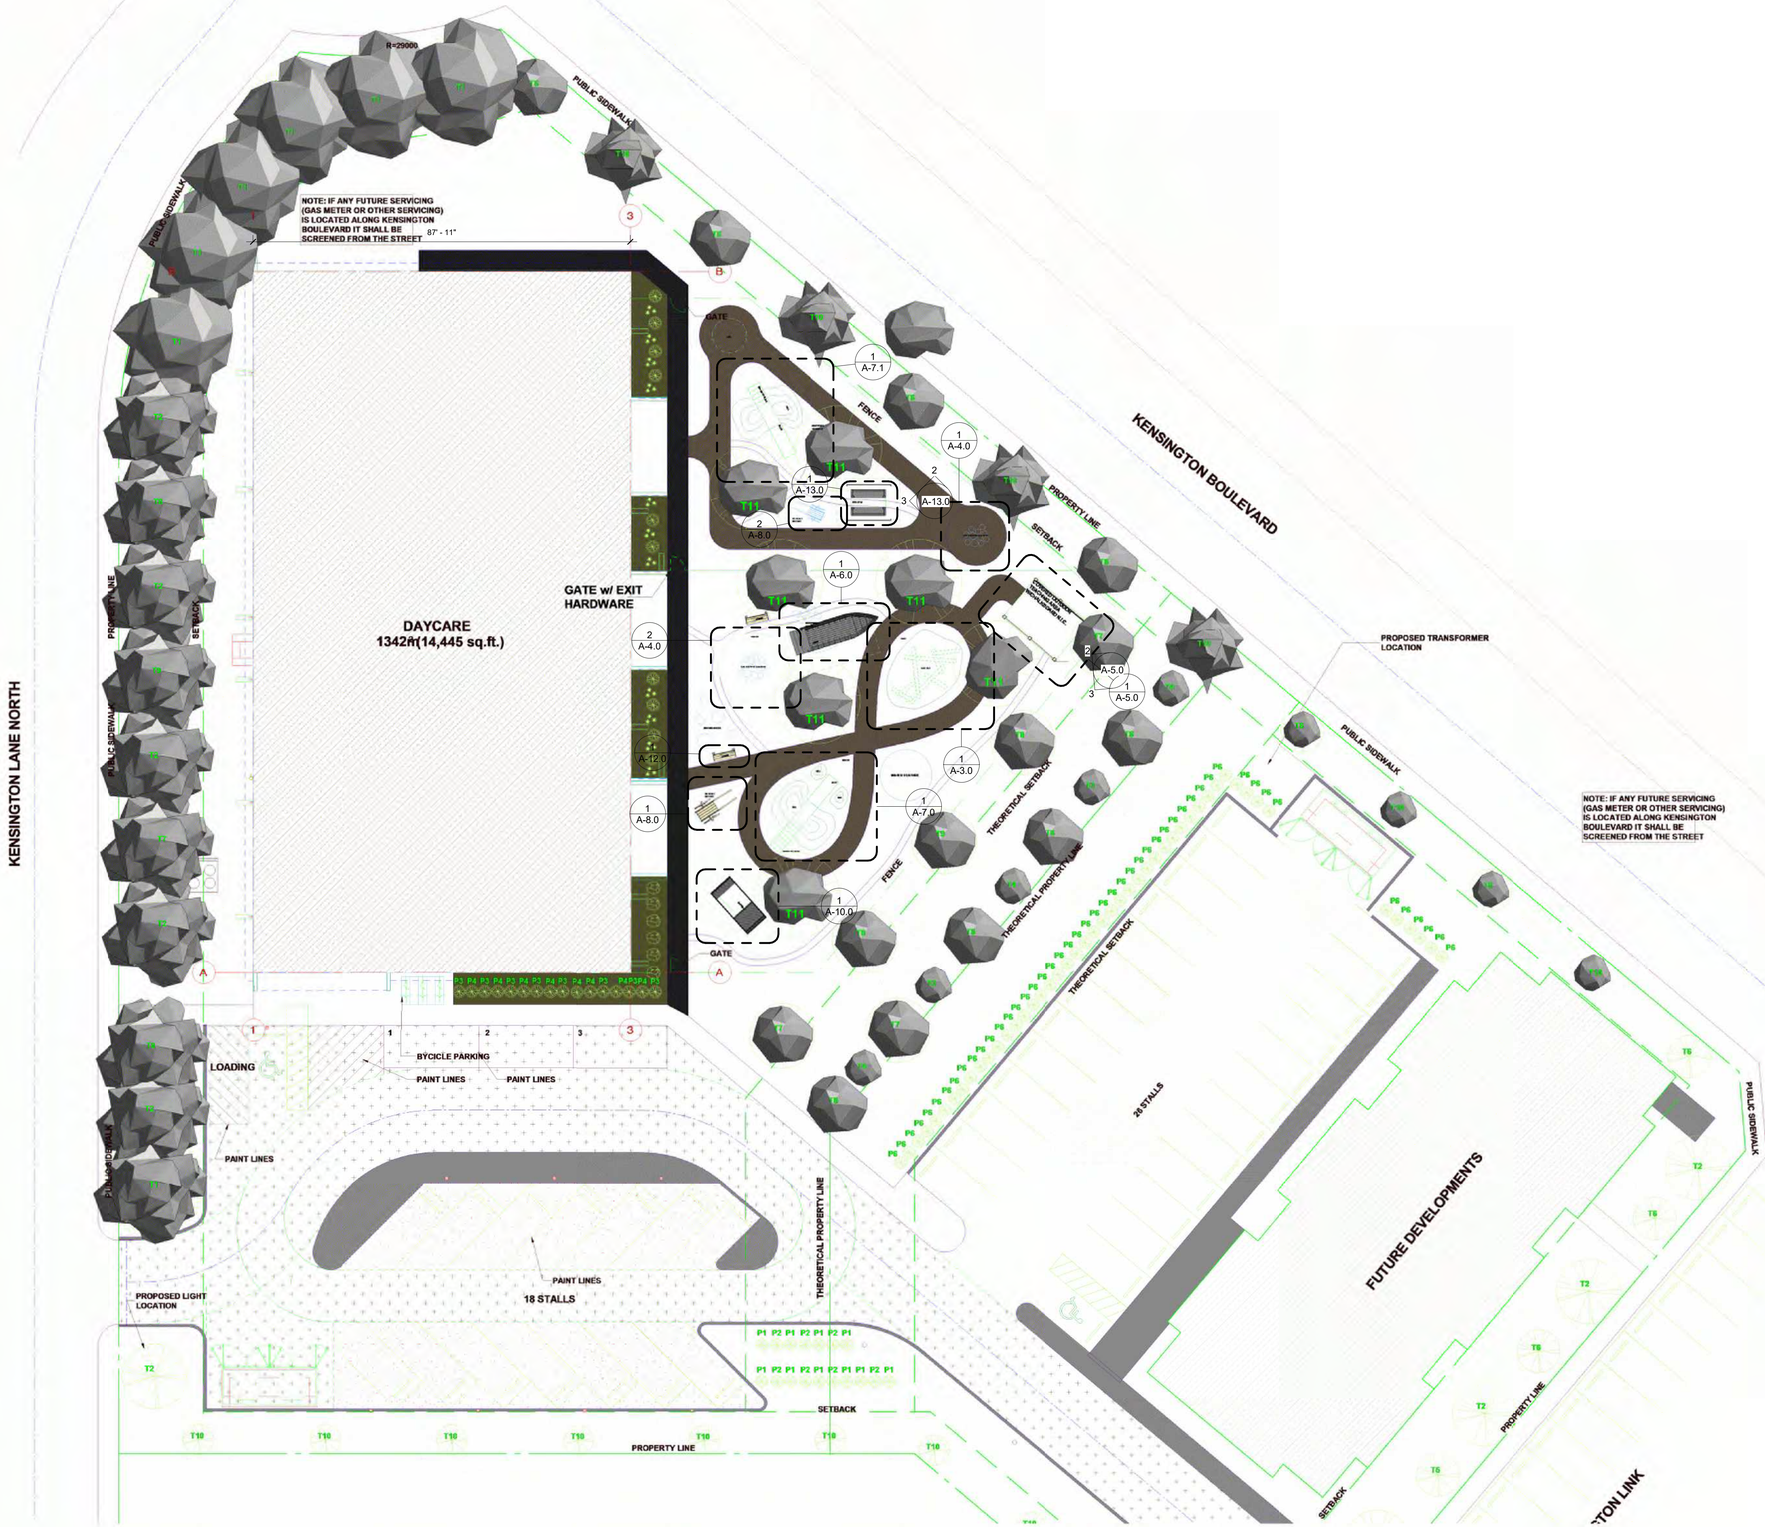

SOLO
ARCHITECTURE

TREATY SIX TERRITORY
Box 647
Christopher Lake, SK
S0J 0N0

Stamp

NOT FOR CONSTRUCTION

General Notes

1. DRAWINGS ARE NOT TO BE SCALED

2. IT IS THE RESPONSIBILITY OF THE APPROPRIATE CONTRACTOR TO CHECK AND VERIFY ALL DIMENSIONS ON SITE AND REPORT ALL ERRORS AND/OR OMISSIONS TO THE PRIME CONSULTANT

3. GENERAL CONTRACTOR WILL BECOME RESPONSIBLE AND HELD LIABLE FOR THESE PLANS AND ALL CONSTRUCTION PRACTICES ONCE CONSTRUCTION COMMENCES

4. THIS DRAWING IS NOT TO BE USED FOR CONSTRUCTION UNTIL COUNTERSIGNED

CONSTRUCTION ISSUE / REVISIONS

No.	Revision / Version:	Date:
01	ISSUED FOR REVIEW	2024.05.23

ELCC PLAYGROUND

KENSINGTON LINK, SASKATOON, SK

PLAYGROUND PLAN

NORTH

PROJECT N0. : 2025-08
DRAWN BY : JS
CHECKED BY: SM/JP
DATE : 2025-04-02
SCALE : 1 : 200
REVISION NO. :
SHEET :

A-2.1

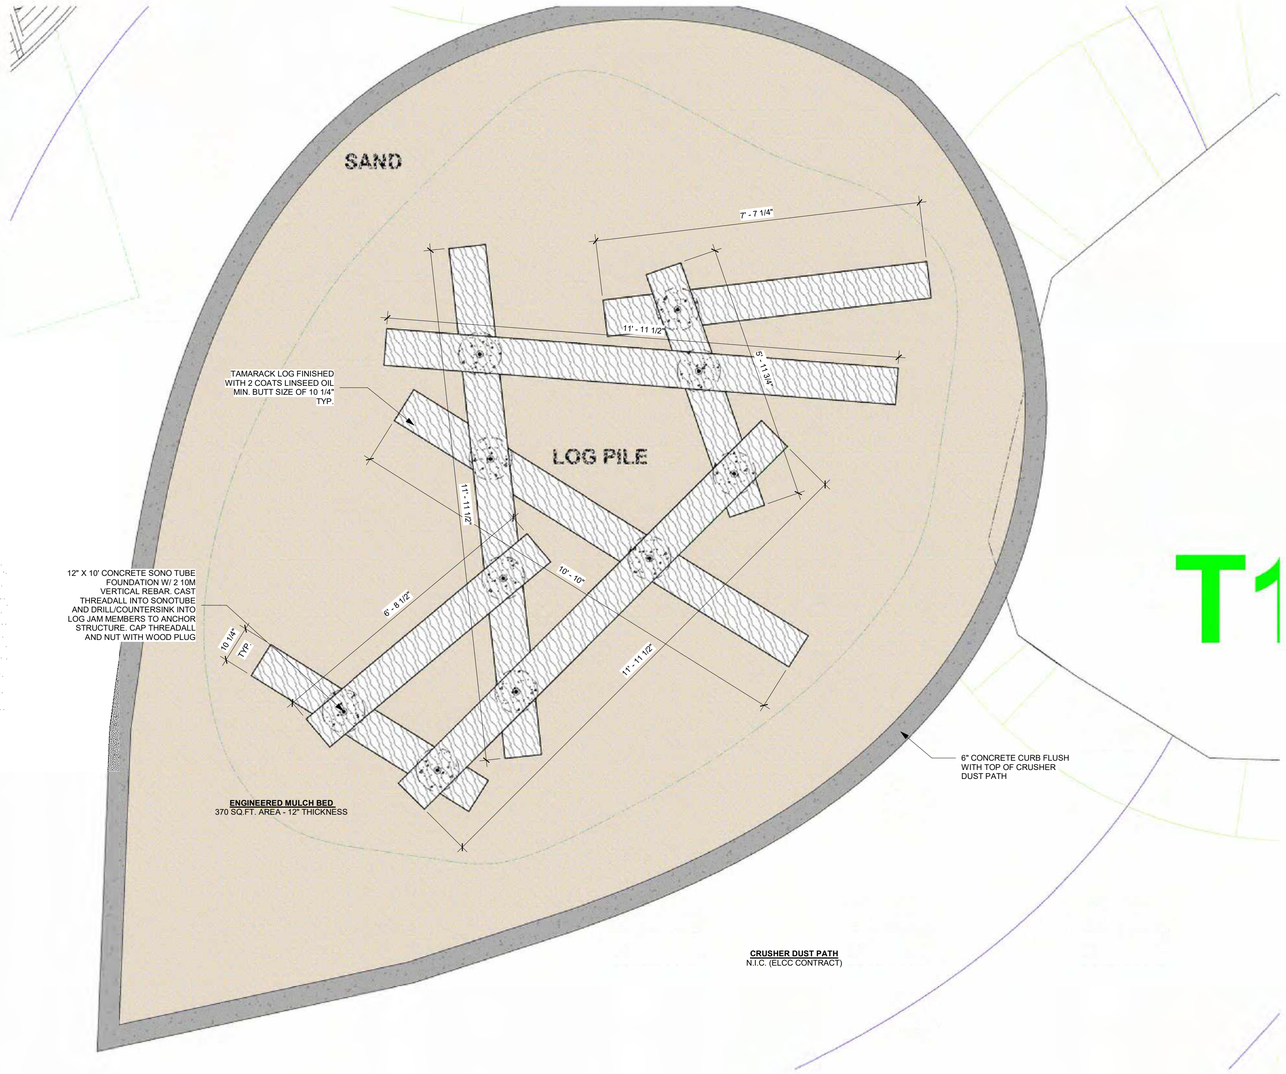

T1

LOG JAM PLAN
1 : 20

SOLO ARCHITECTURE

TREATY SIX TERRITORY
Box 647
Christopher Lake, SK
S0J 0N0

Stamp

NOT FOR CONSTRUCTION

General Notes

1. DRAWINGS ARE NOT TO BE SCALED

2. IT IS THE RESPONSIBILITY OF THE APPROPRIATE CONTRACTOR TO CHECK AND VERIFY ALL DIMENSIONS ON SITE AND REPORT ALL ERRORS AND/OR OMISSIONS TO THE PRIME CONSULTANT

3. GENERAL CONTRACTOR WILL BECOME RESPONSIBLE AND HELD LIABLE FOR THESE PLANS AND ALL CONSTRUCTION PRACTICES ONCE CONSTRUCTION COMMENCES

4. THIS DRAWING IS NOT TO BE USED FOR CONSTRUCTION UNTIL COUNTERSIGNED

CONSTRUCTION ISSUE / REVISIONS

No.	Revision / Version:	Date:
01	ISSUED FOR REVIEW	2024.05.23

ELCC PLAYGROUND

KENSINGTON LINK, SASKATOON, SK

LOG JAM DETAILS

NORTH

PROJECT N0. : 2025-08
DRAWN BY : JS
CHECKED BY: SM/JP
DATE : 2025-04-02
SCALE : 1 : 20
REVISION NO. :
SHEET :

A-3.0

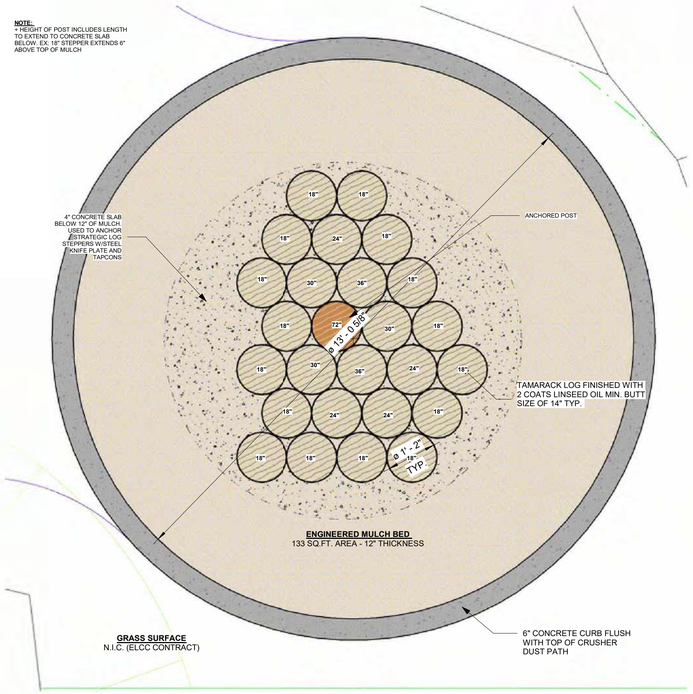

LOG STEPPER CLUSTER TODDLER

1 : 20

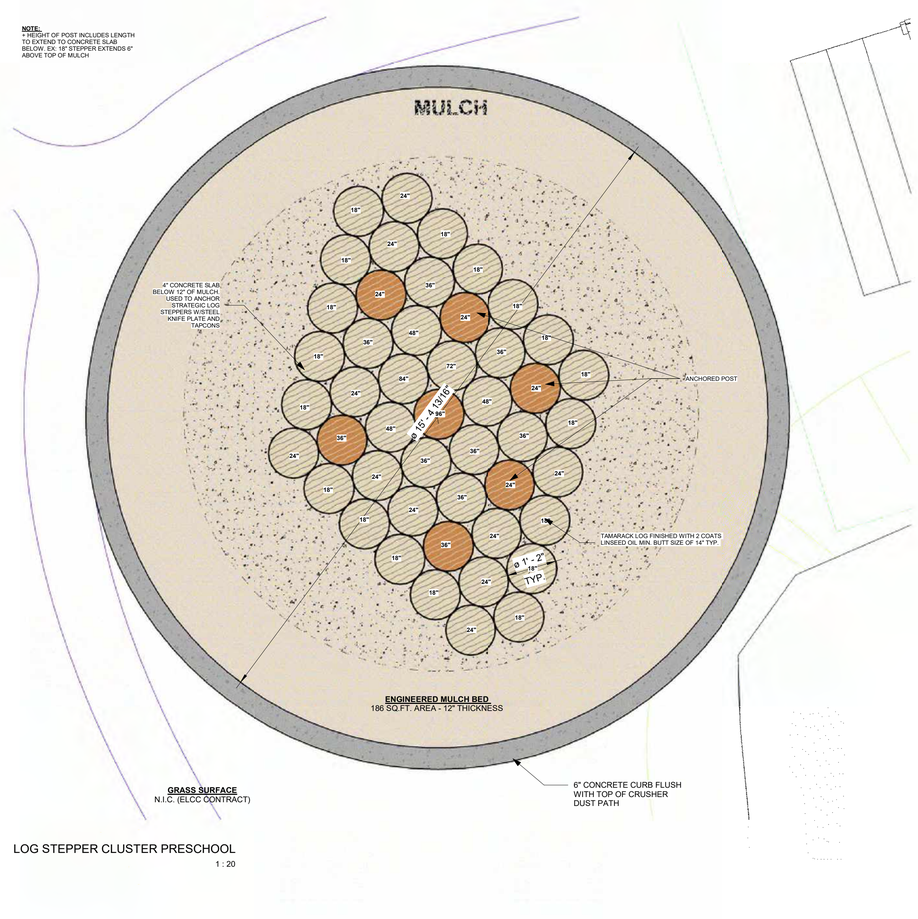

LOG STEPPER CLUSTER PRESCHOOL

1 : 20

SOLO ARCHITECTURE

TREATY SIX TERRITORY
Box 647
Christopher Lake, SK
S0J 0N0

Stamp

NOT FOR CONSTRUCTION

General Notes

1. DRAWINGS ARE NOT TO BE SCALED

2. IT IS THE RESPONSIBILITY OF THE APPROPRIATE CONTRACTOR TO CHECK AND VERIFY ALL DIMENSIONS ON SITE AND REPORT ALL ERRORS AND/OR OMISSIONS TO THE PRIME CONSULTANT

3. GENERAL CONTRACTOR WILL BECOME RESPONSIBLE AND HELD LIABLE FOR THESE PLANS AND ALL CONSTRUCTION PRACTICES ONCE CONSTRUCTION COMMENCES

4. THIS DRAWING IS NOT TO BE USED FOR CONSTRUCTION UNTIL COUNTERSIGNED

CONSTRUCTION ISSUE / REVISIONS

No.	Revision / Version:	Date:
01	ISSUED FOR REVIEW	2024.05.23

ELCC PLAYGROUND

KENSINGTON LINK, SASKATOON, SK

LOG STEPPER CLUSTER DETAILS

NORTH

PROJECT N0. : 2025-08
DRAWN BY : JS
CHECKED BY: SM/JP
DATE : 2025-04-02
SCALE : 1 : 20
REVISION NO. :
SHEET :

A-4.0

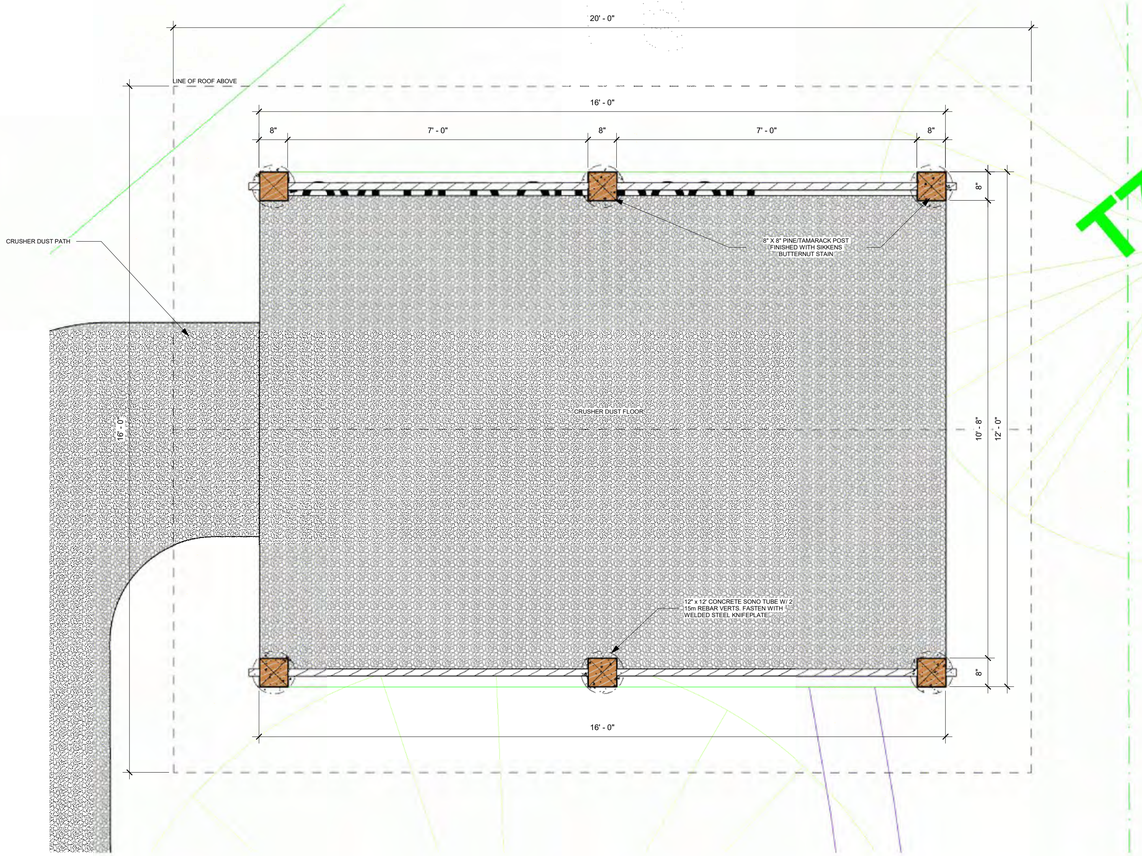

T7

TIMBER FRAME TEACHING PAVILLION

1 : 20

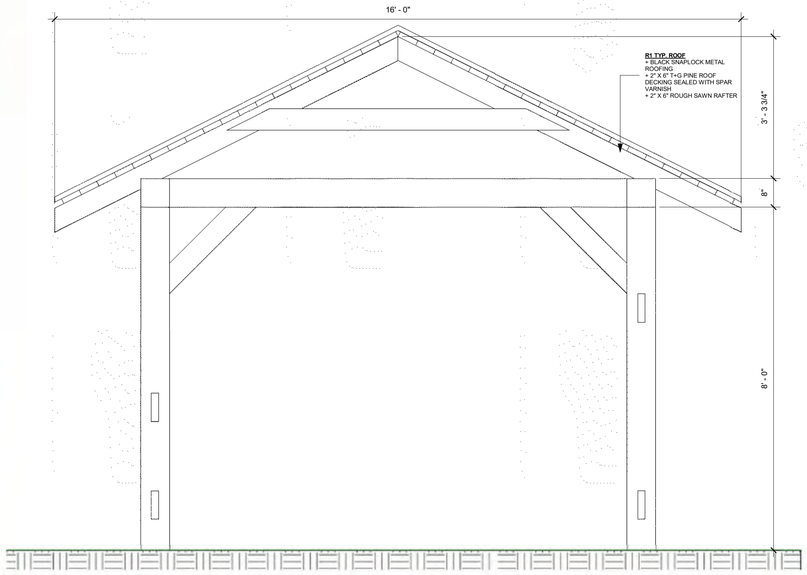

TIMBER FRAME TEACHING PAVILLION ELEVATION 01

1 : 20

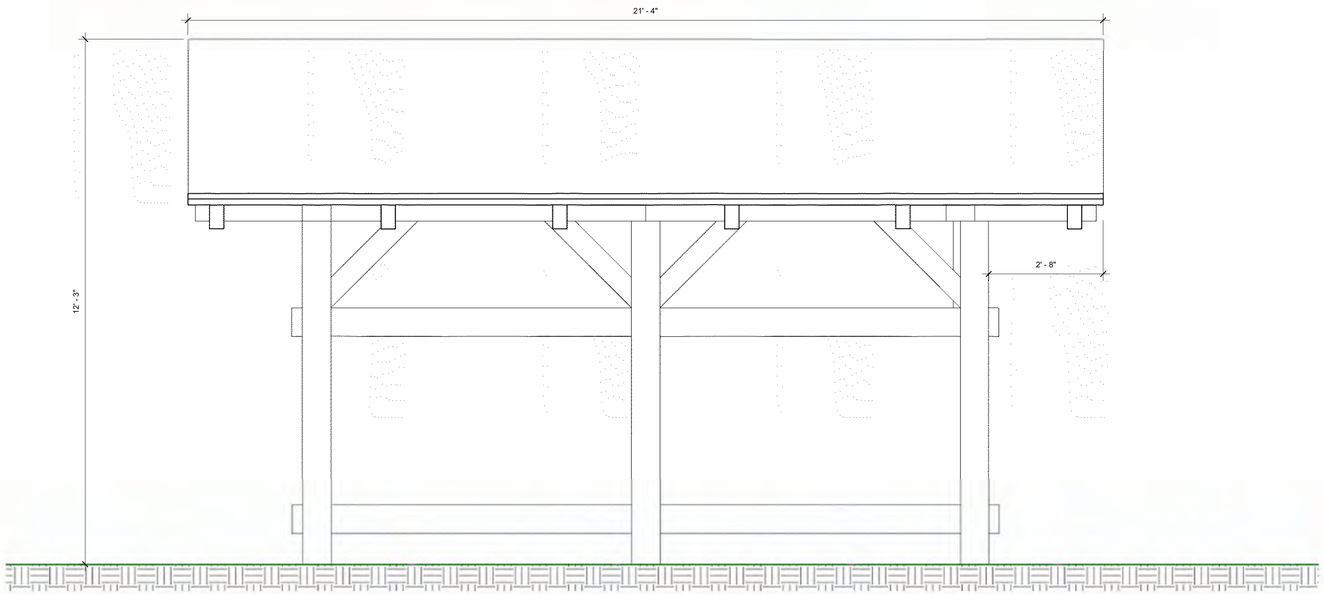

TIMBER FRAME TEACHING PAVILLION ELEVATION 02

1 : 20

SOLO ARCHITECTURE

TREATY SIX TERRITORY
Box 647
Christopher Lake, SK
S0J 0N0

Stamp

NOT FOR CONSTRUCTION

General Notes

1. DRAWINGS ARE NOT TO BE SCALED

2. IT IS THE RESPONSIBILITY OF THE APPROPRIATE CONTRACTOR TO CHECK AND VERIFY ALL DIMENSIONS ON SITE AND REPORT ALL ERRORS AND/OR OMISSIONS TO THE PRIME CONSULTANT

3. GENERAL CONTRACTOR WILL BECOME RESPONSIBLE AND HELD LIABLE FOR THESE PLANS AND ALL CONSTRUCTION PRACTICES ONCE CONSTRUCTION COMMENCES

4. THIS DRAWING IS NOT TO BE USED FOR CONSTRUCTION UNTIL COUNTERSIGNED

CONSTRUCTION ISSUE / REVISIONS

No.	Revision / Version:	Date:
01	ISSUED FOR REVIEW	2024.05.23

ELCC PLAYGROUND

KENSINGTON LINK, SASKATOON, SK

TIMBER FRAME GAZEBO DETAILS

NORTH

PROJECT N0. : 2025-08
DRAWN BY : JS
CHECKED BY: SM/JP
DATE : 2025-04-02
SCALE : 1 : 20
REVISION NO. :
SHEET :

A-5.0

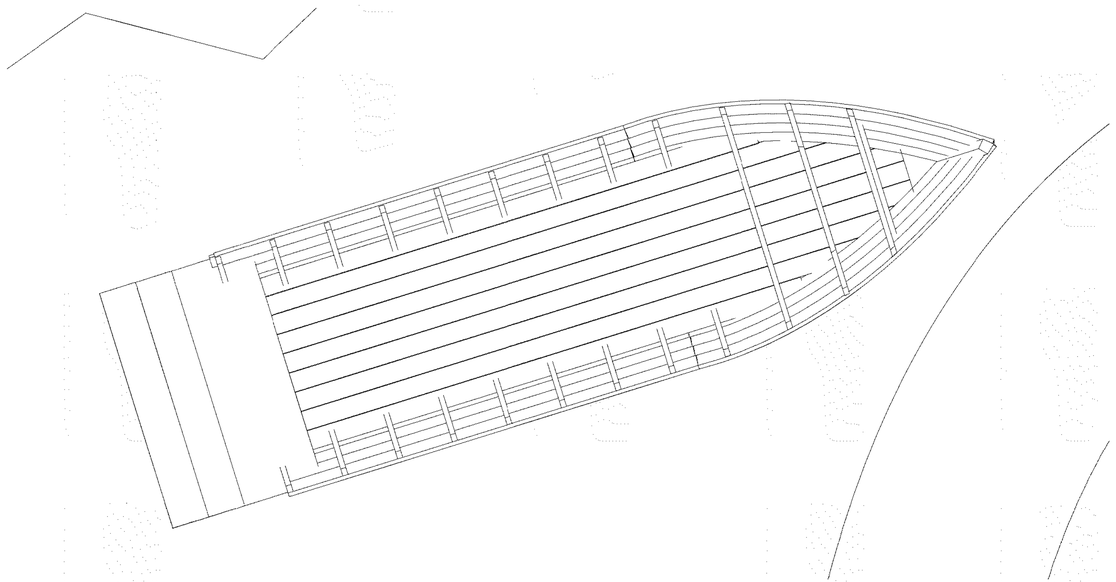

SKIFF PLAN
1 : 20

SOLO
ARCHITECTURE

TREATY SIX TERRITORY
Box 647
Christopher Lake, SK
S0J 0N0

Stamp

NOT FOR CONSTRUCTION

General Notes

1. DRAWINGS ARE NOT TO BE SCALED

2. IT IS THE RESPONSIBILITY OF THE APPROPRIATE CONTRACTOR TO CHECK AND VERIFY ALL DIMENSIONS ON SITE AND REPORT ALL ERRORS AND/OR OMISSIONS TO THE PRIME CONSULTANT

3. GENERAL CONTRACTOR WILL BECOME RESPONSIBLE AND HELD LIABLE FOR THESE PLANS AND ALL CONSTRUCTION PRACTICES ONCE CONSTRUCTION COMMENCES

4. THIS DRAWING IS NOT TO BE USED FOR CONSTRUCTION UNTIL COUNTERSIGNED

CONSTRUCTION ISSUE / REVISIONS

No.	Revision / Version:	Date:
01	ISSUED FOR REVIEW	2024.05.23

ELCC PLAYGROUND

KENSINGTON LINK, SASKATOON, SK

METIS SKIFF DETAILS

NORTH

PROJECT N0. : 2025-08
DRAWN BY : JS
CHECKED BY: SM/JP
DATE : 2025-04-02
SCALE : 1 : 20
REVISION NO. :
SHEET :

A-6.0

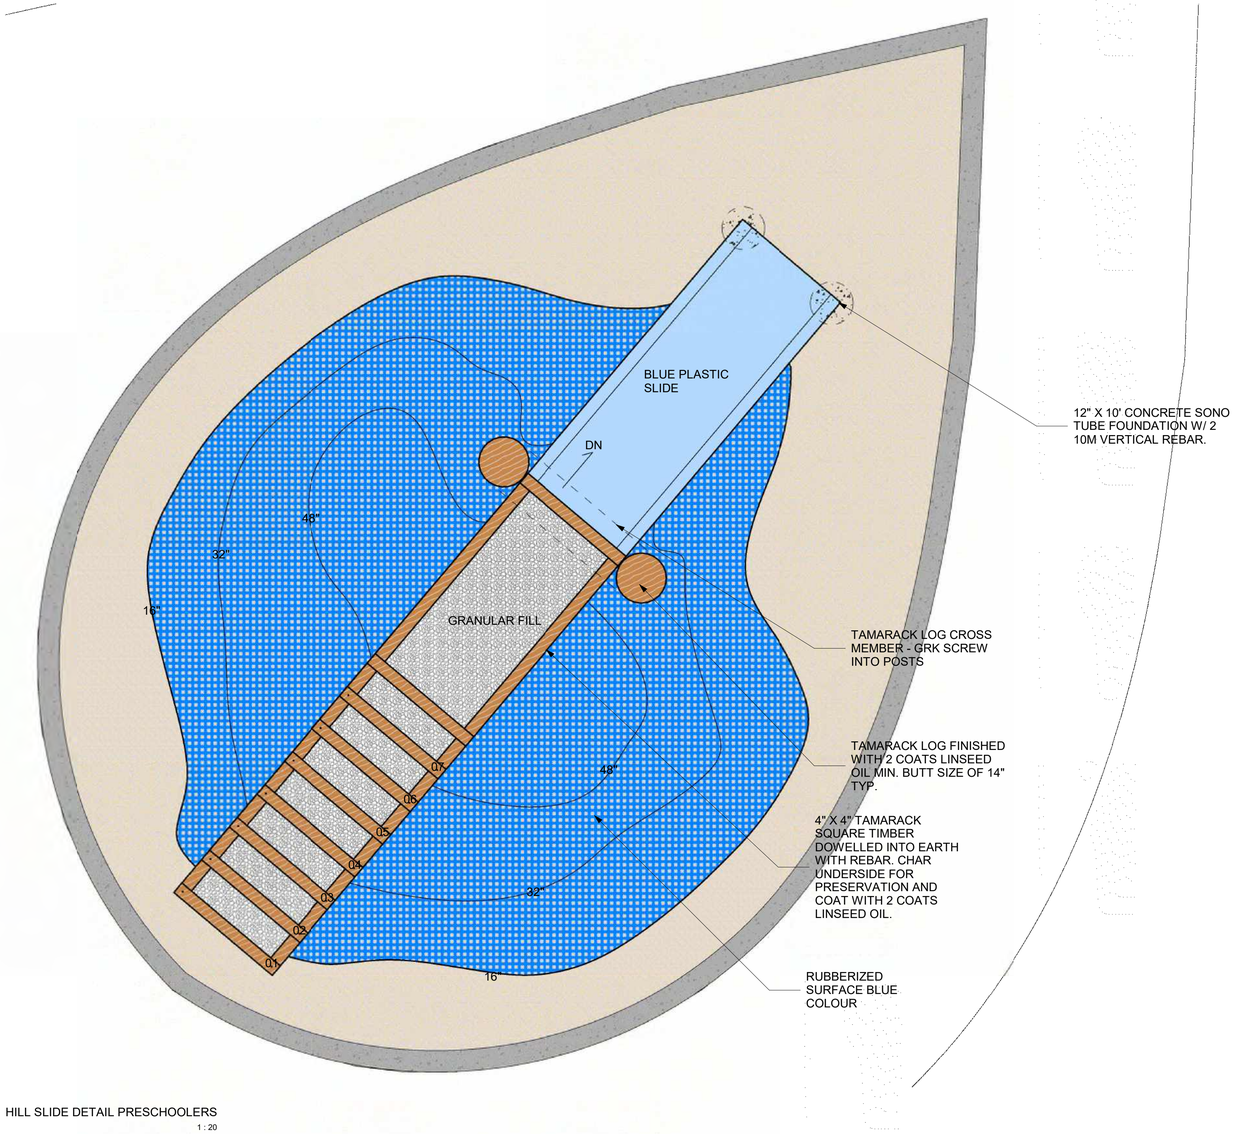

HILL SLIDE DETAIL PRESCHOOLERS

1 : 20

SOLO ARCHITECTURE

TREATY SIX TERRITORY
Box 647
Christopher Lake, SK
S0J 0N0

Stamp

NOT FOR CONSTRUCTION

General Notes

1. DRAWINGS ARE NOT TO BE SCALED

2. IT IS THE RESPONSIBILITY OF THE APPROPRIATE CONTRACTOR TO CHECK AND VERIFY ALL DIMENSIONS ON SITE AND REPORT ALL ERRORS AND/OR OMISSIONS TO THE PRIME CONSULTANT

3. GENERAL CONTRACTOR WILL BECOME RESPONSIBLE AND HELD LIABLE FOR THESE PLANS AND ALL CONSTRUCTION PRACTICES ONCE CONSTRUCTION COMMENCES

4. THIS DRAWING IS NOT TO BE USED FOR CONSTRUCTION UNTIL COUNTERSIGNED

CONSTRUCTION ISSUE / REVISIONS

No.	Revision / Version:	Date:
01	ISSUED FOR REVIEW	2024.05.23

ELCC PLAYGROUND

KENSINGTON LINK, SASKATOON, SK

HILL SLIDE DETAILS PRESCHOOLER

NORTH

PROJECT N0. : 2025-08
DRAWN BY : JS
CHECKED BY: SM/JP
DATE : 2025-04-02
SCALE : 1 : 20
REVISION NO. :
SHEET :

A-7.0

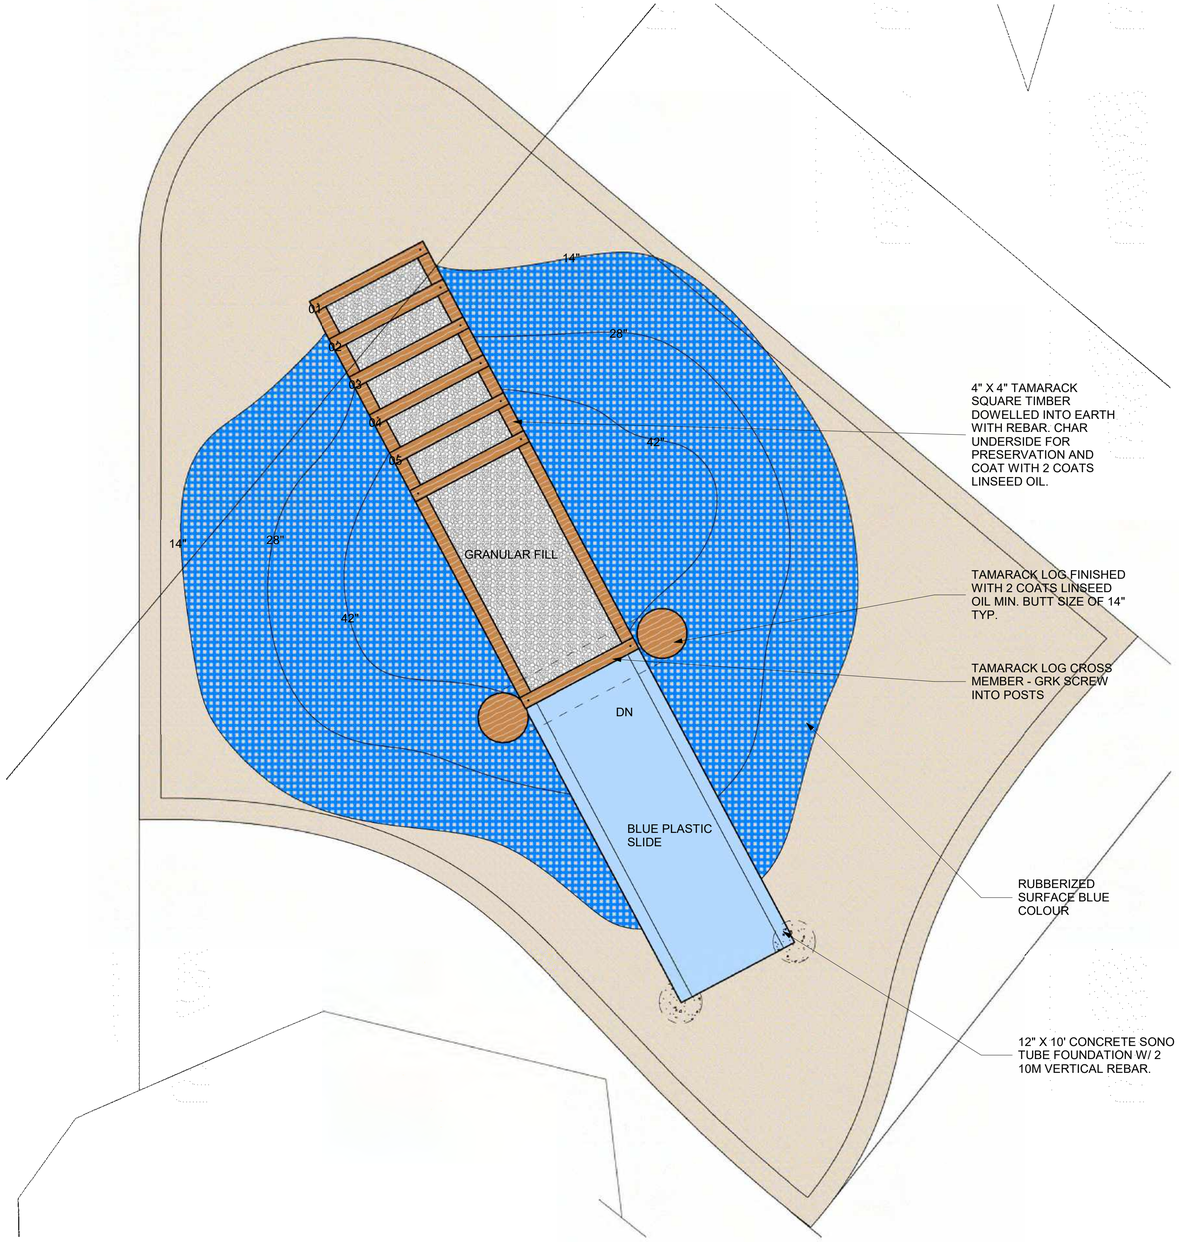

HILL SLIDE DETAIL TODDLERS

1 : 20

SOLO ARCHITECTURE

TREATY SIX TERRITORY
Box 647
Christopher Lake, SK
S0J 0N0

Stamp

NOT FOR CONSTRUCTION

General Notes

1. DRAWINGS ARE NOT TO BE SCALED

2. IT IS THE RESPONSIBILITY OF THE APPROPRIATE CONTRACTOR TO CHECK AND VERIFY ALL DIMENSIONS ON SITE AND REPORT ALL ERRORS AND/OR OMISSIONS TO THE PRIME CONSULTANT

3. GENERAL CONTRACTOR WILL BECOME RESPONSIBLE AND HELD LIABLE FOR THESE PLANS AND ALL CONSTRUCTION PRACTICES ONCE CONSTRUCTION COMMENCES

4. THIS DRAWING IS NOT TO BE USED FOR CONSTRUCTION UNTIL COUNTERSIGNED

CONSTRUCTION ISSUE / REVISIONS

No.	Revision / Version:	Date:
01	ISSUED FOR REVIEW	2024.05.23

ELCC PLAYGROUND

KENSINGTON LINK, SASKATOON, SK

HILL SLIDE DETAILS TODDLER

NORTH

PROJECT N0. : 2025-08
DRAWN BY : JS
CHECKED BY: SM/JP
DATE : 2025-04-02
SCALE : 1 : 20
REVISION NO. :
SHEET :

A-7.1

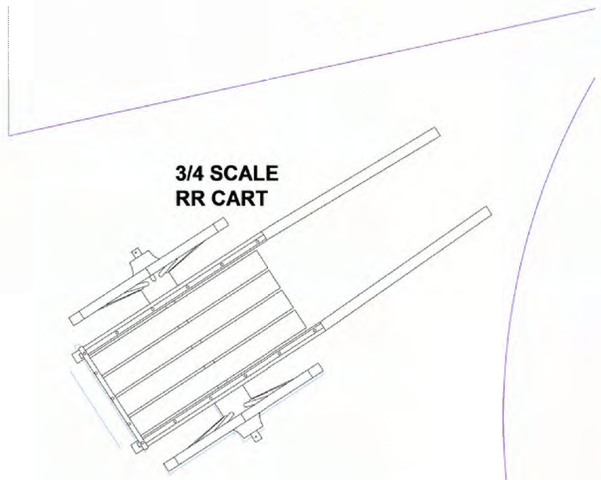

RED RIVER CART PLAN PRESCHOOL

1 : 20

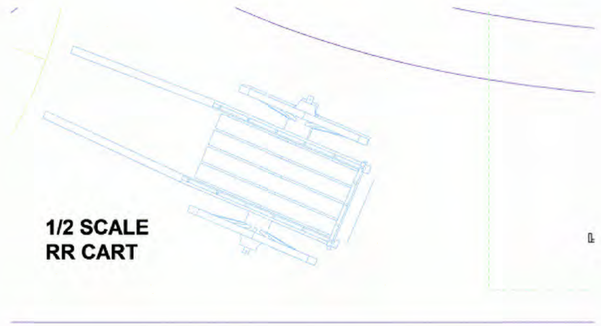

RED RIVER CART PLAN TODDLERS

1 : 20

SOLO
ARCHITECTURE

TREATY SIX TERRITORY
Box 647
Christopher Lake, SK
S0J 0N0

Stamp

NOT FOR CONSTRUCTION

General Notes

1. DRAWINGS ARE NOT TO BE SCALED

2. IT IS THE RESPONSIBILITY OF THE APPROPRIATE CONTRACTOR TO CHECK AND VERIFY ALL DIMENSIONS ON SITE AND REPORT ALL ERRORS AND/OR OMISSIONS TO THE PRIME CONSULTANT

3. GENERAL CONTRACTOR WILL BECOME RESPONSIBLE AND HELD LIABLE FOR THESE PLANS AND ALL CONSTRUCTION PRACTICES ONCE CONSTRUCTION COMMENCES

4. THIS DRAWING IS NOT TO BE USED FOR CONSTRUCTION UNTIL COUNTERSIGNED

CONSTRUCTION ISSUE / REVISIONS

No.	Revision / Version:	Date:
01	ISSUED FOR REVIEW	2024.05.23

ELCC PLAYGROUND

KENSINGTON LINK, SASKATOON, SK

RED RIVER CART DETAILS

NORTH

PROJECT N0. : 2025-08
DRAWN BY : JS
CHECKED BY: SM/JP
DATE : 2025-04-02
SCALE : 1 : 20
REVISION NO. :
SHEET :

A-8.0

SOLO
ARCHITECTURE

TREATY SIX TERRITORY
Box 647
Christopher Lake, SK
S0J 0N0

Stamp

NOT FOR CONSTRUCTION

General Notes

1. DRAWINGS ARE NOT TO BE SCALED

2. IT IS THE RESPONSIBILITY OF THE APPROPRIATE CONTRACTOR TO CHECK AND VERIFY ALL DIMENSIONS ON SITE AND REPORT ALL ERRORS AND/OR OMISSIONS TO THE PRIME CONSULTANT

3. GENERAL CONTRACTOR WILL BECOME RESPONSIBLE AND HELD LIABLE FOR THESE PLANS AND ALL CONSTRUCTION PRACTICES ONCE CONSTRUCTION COMMENCES

4. THIS DRAWING IS NOT TO BE USED FOR CONSTRUCTION UNTIL COUNTERSIGNED

CONSTRUCTION ISSUE / REVISIONS

No.	Revision / Version:	Date:
01	ISSUED FOR REVIEW	2024.05.23

ELCC PLAYGROUND

KENSINGTON LINK, SASKATOON, SK

WATER FEATURE DETAILS

NORTH

PROJECT N0. : 2025-08
DRAWN BY : JS
CHECKED BY: SM/JP
DATE : 2025-04-02
SCALE :
REVISION NO. :
SHEET :

A-9.0

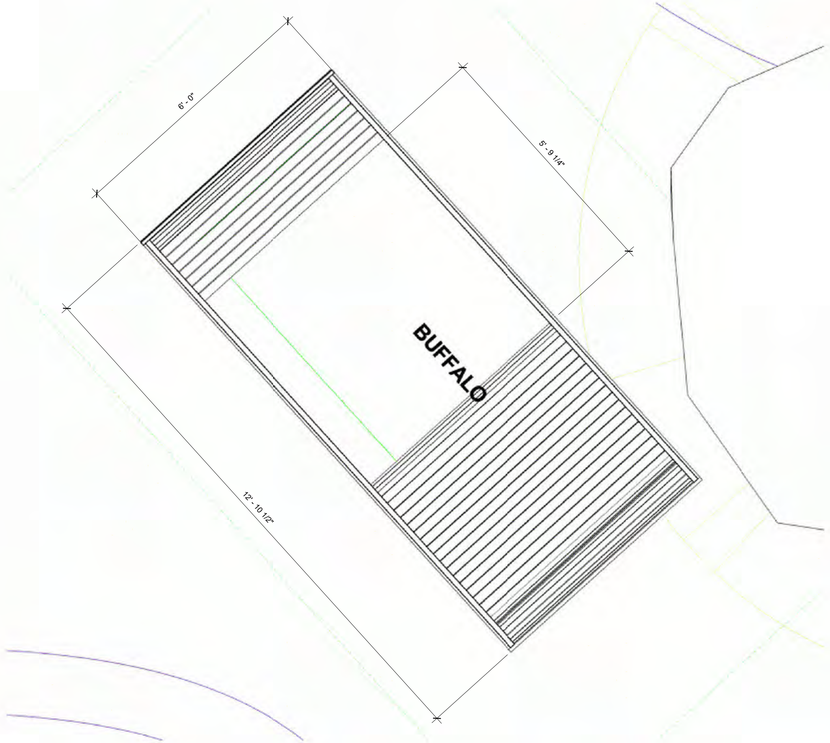

BUFFALO PLAY HUT PLAN
1 : 20

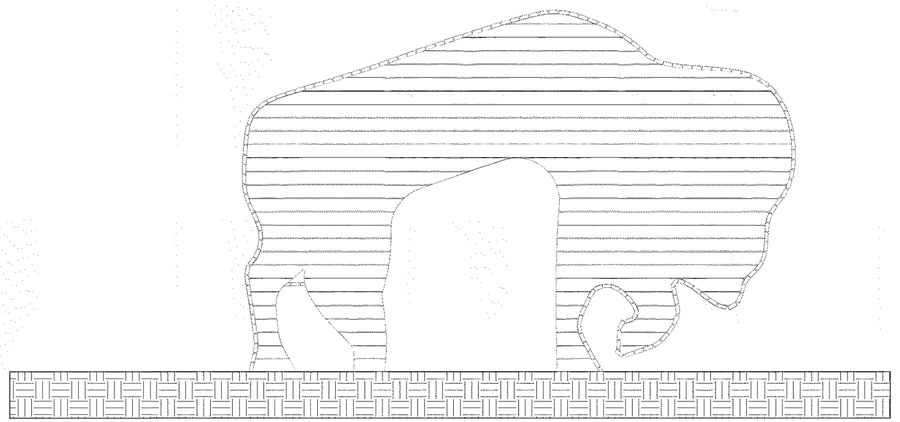

SIDE ELEVATION

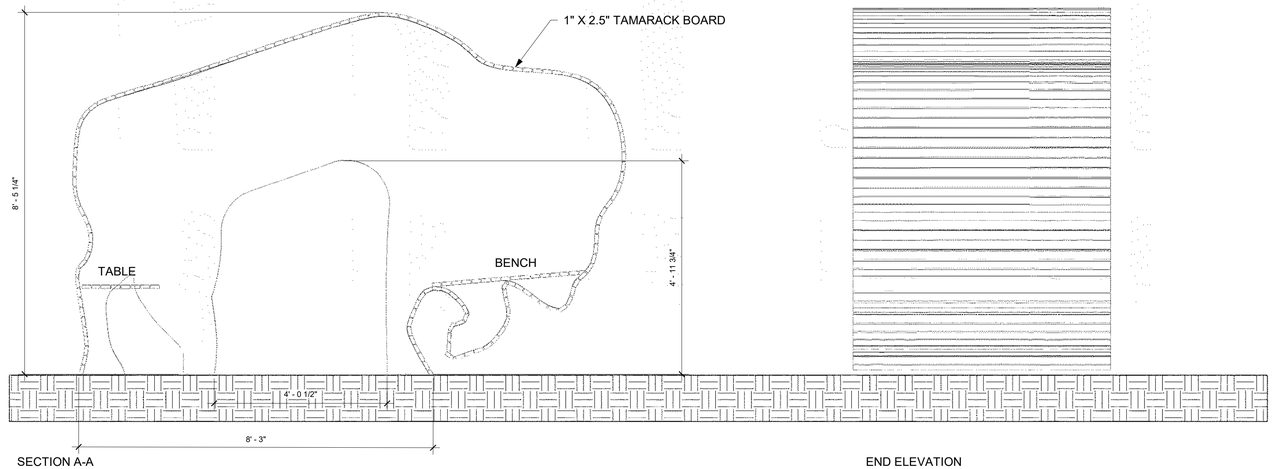

SECTION A-A

END ELEVATION

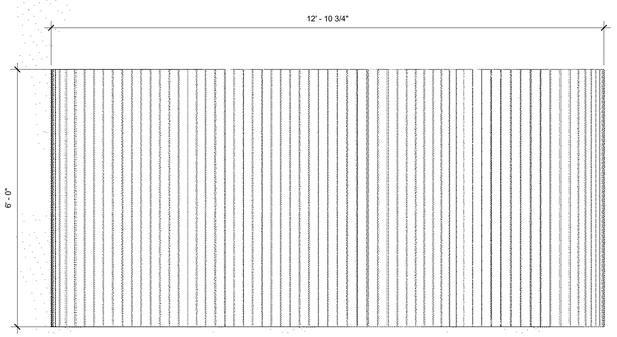

TOP VIEW

BUFFALO DRAWINGS
1 : 20

SOLO ARCHITECTURE

TREATY SIX TERRITORY
Box 647
Christopher Lake, SK
S0J 0N0

Stamp

NOT FOR CONSTRUCTION

General Notes

1. DRAWINGS ARE NOT TO BE SCALED

2. IT IS THE RESPONSIBILITY OF THE APPROPRIATE CONTRACTOR TO CHECK AND VERIFY ALL DIMENSIONS ON SITE AND REPORT ALL ERRORS AND/OR OMISSIONS TO THE PRIME CONSULTANT

3. GENERAL CONTRACTOR WILL BECOME RESPONSIBLE AND HELD LIABLE FOR THESE PLANS AND ALL CONSTRUCTION PRACTICES ONCE CONSTRUCTION COMMENCES

4. THIS DRAWING IS NOT TO BE USED FOR CONSTRUCTION UNTIL COUNTERSIGNED

CONSTRUCTION ISSUE / REVISIONS

No.	Revision / Version:	Date:
01	ISSUED FOR REVIEW	2024.05.23

ELCC PLAYGROUND

KENSINGTON LINK, SASKATOON, SK

BUFFALO DETAILS

NORTH

PROJECT N0. : 2025-08
DRAWN BY : JS
CHECKED BY:SM/JP
DATE :2025-04-02
SCALE :1 : 20
REVISION NO. :
SHEET :

A-10.0

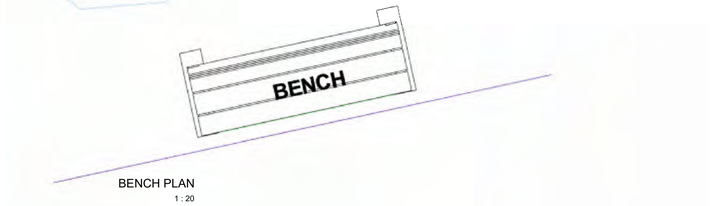

BENCH PLAN
1 : 20

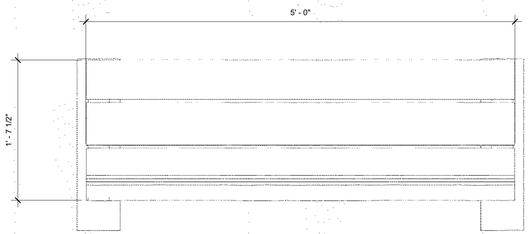

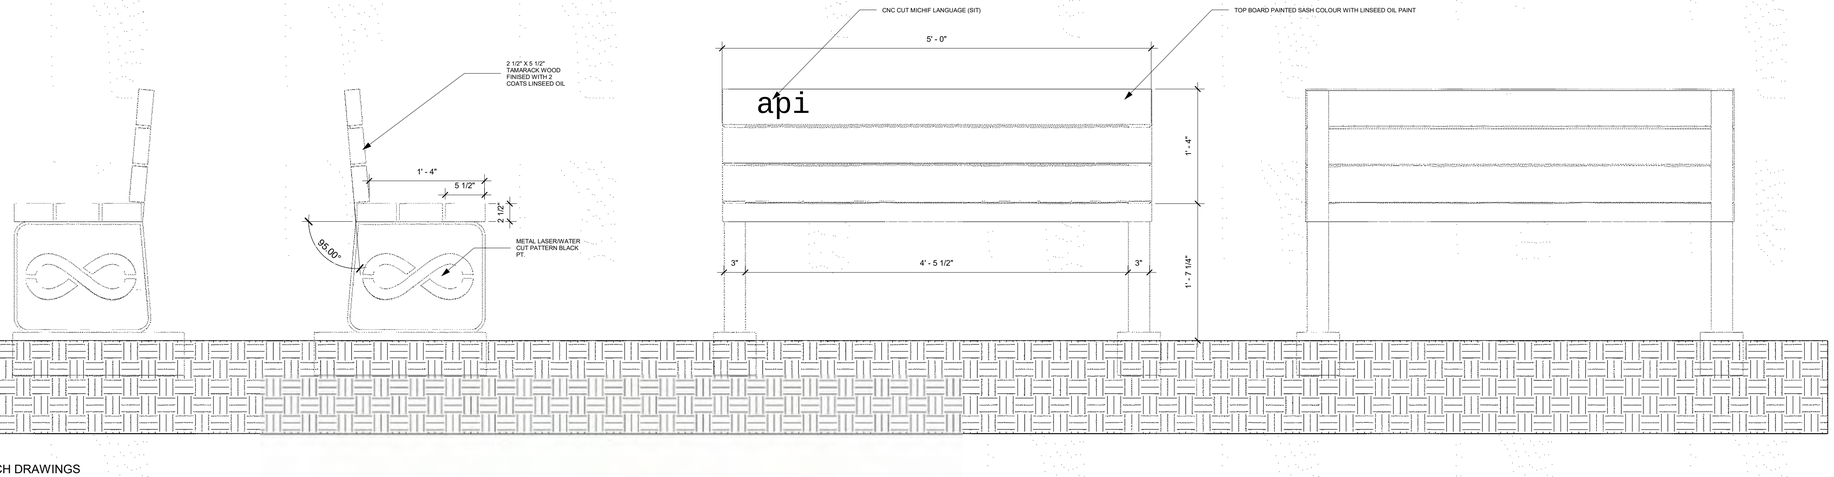

BENCH DRAWINGS
1 : 10

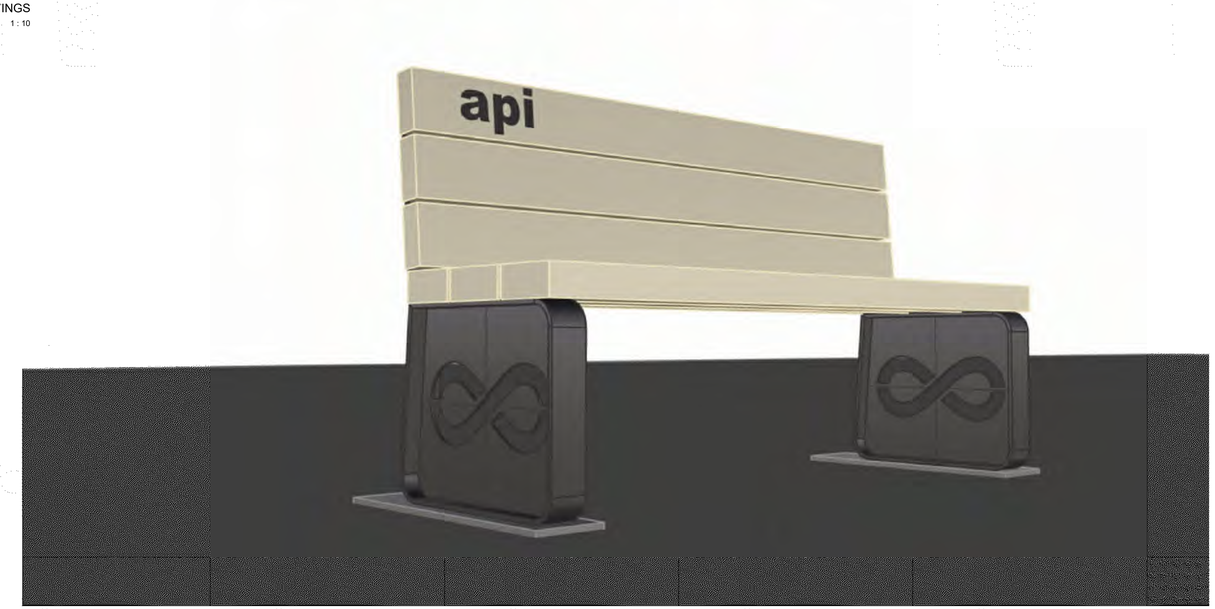

SOLO
ARCHITECTURE

TREATY SIX TERRITORY
Box 647
Christopher Lake, SK
S0J 0N0

Stamp

NOT FOR CONSTRUCTION

General Notes

1. DRAWINGS ARE NOT TO BE SCALED

2. IT IS THE RESPONSIBILITY OF THE APPROPRIATE CONTRACTOR TO CHECK AND VERIFY ALL DIMENSIONS ON SITE AND REPORT ALL ERRORS AND/OR OMISSIONS TO THE PRIME CONSULTANT

3. GENERAL CONTRACTOR WILL BECOME RESPONSIBLE AND HELD LIABLE FOR THESE PLANS AND ALL CONSTRUCTION PRACTICES ONCE CONSTRUCTION COMMENCES

4. THIS DRAWING IS NOT TO BE USED FOR CONSTRUCTION UNTIL COUNTERSIGNED

CONSTRUCTION ISSUE / REVISIONS

No.	Revision / Version:	Date:
01	ISSUED FOR REVIEW	2024.05.23

ELCC PLAYGROUND

KENSINGTON LINK, SASKATOON, SK

BENCH DETAILS

NORTH

PROJECT N0. : 2025-08
DRAWN BY : JS
CHECKED BY:SM/JP
DATE :2025-04-02
SCALE :As indicated
REVISION NO. :
SHEET :

A-12.0

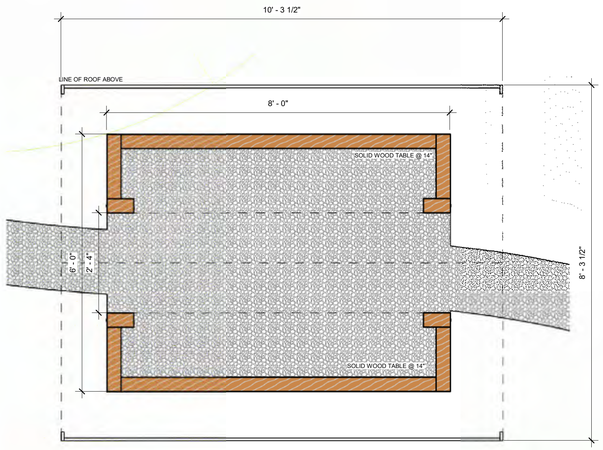

PLAY HUT FLOOR PLAN

1 : 20

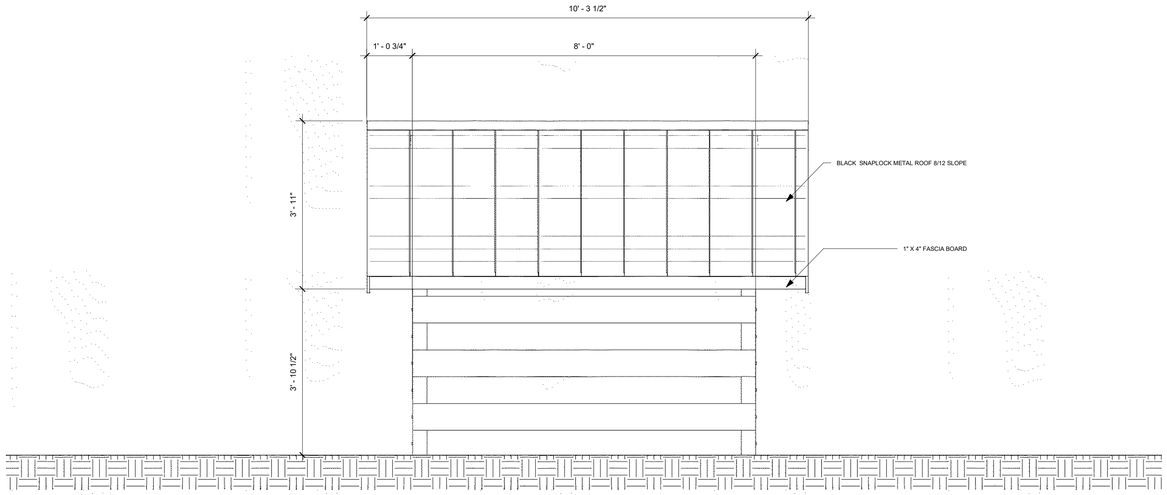

PLAY HUT ELEVATION 01

1 : 20

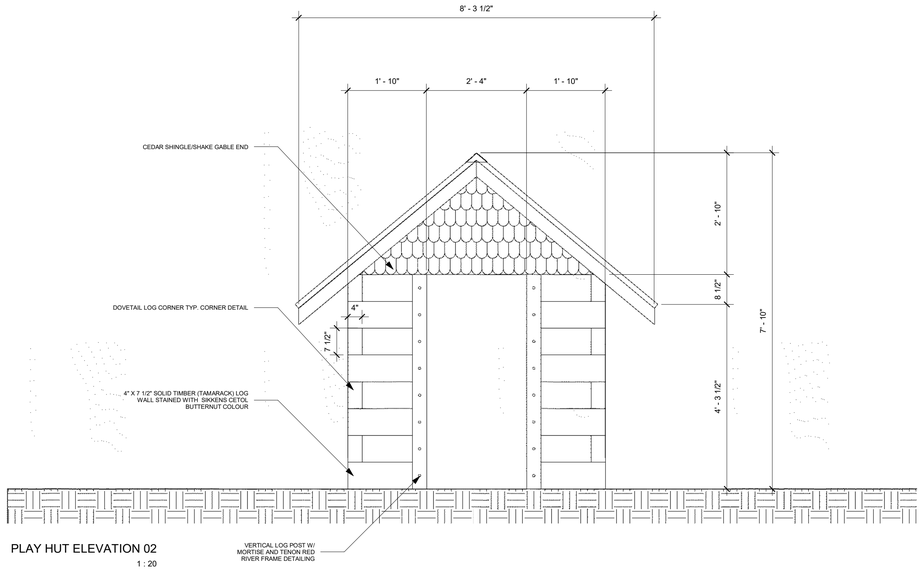

PLAY HUT ELEVATION 02

1 : 20

SOLO ARCHITECTURE

TREATY SIX TERRITORY
Box 647
Christopher Lake, SK
S0J 0N0

Stamp

NOT FOR CONSTRUCTION

General Notes

1. DRAWINGS ARE NOT TO BE SCALED

2. IT IS THE RESPONSIBILITY OF THE APPROPRIATE CONTRACTOR TO CHECK AND VERIFY ALL DIMENSIONS ON SITE AND REPORT ALL ERRORS AND/OR OMISSIONS TO THE PRIME CONSULTANT

3. GENERAL CONTRACTOR WILL BECOME RESPONSIBLE AND HELD LIABLE FOR THESE PLANS AND ALL CONSTRUCTION PRACTICES ONCE CONSTRUCTION COMMENCES

4. THIS DRAWING IS NOT TO BE USED FOR CONSTRUCTION UNTIL COUNTERSIGNED

CONSTRUCTION ISSUE / REVISIONS

No.	Revision / Version:	Date:
01	ISSUED FOR REVIEW	2024.05.23

ELCC PLAYGROUND

KENSINGTON LINK, SASKATOON, SK

PLAY HUT DETAILS

NORTH

PROJECT N0. : 2025-08
DRAWN BY : JS
CHECKED BY: SM/JP
DATE : 2025-04-02
SCALE : 1 : 20
REVISION NO. :
SHEET :

A-13.0

APPENDIX E – STRUCTURAL DRAWINGS

HELIX PILE SCHEDULE							
MARK TYPE	SHAFT Ø (mm)	SHAFT LENGTH (mm)	SHAFT THICKNESS (mm)	HELIX #	HELIX Ø (mm)	HELIX THICKNESS (mm)	MAX TORQUE (ft-kips)
HP-1	141	6096	6.55	1	406	12	25

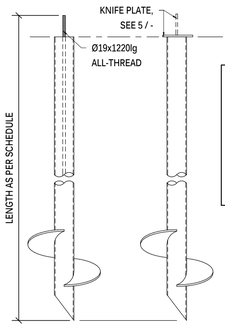

NOTES:
1. STEEL PIPE TO ASTM A252 GRADE 3-310MPa (45ksi).
2. STEEL HELIX PLATE TO CSA G40.21-44W-310MPa (45ksi).
3. SCREW PILES SHALL BE FILLED WITH 32 mPa CONCRETE.
4. PILE CUT-OFF COORD. ON SITE BY G.C.

1 TYPICAL HELIX PILE DETAIL
1 : 20

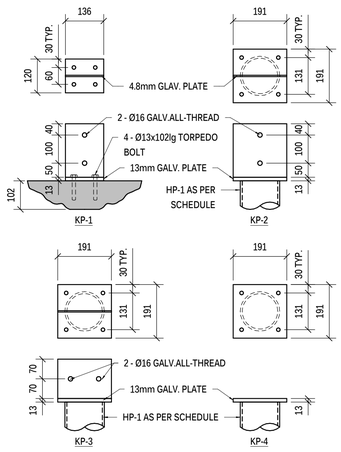

2 GALVANIZED KNIFE PLATE DETAILS
1 : 10

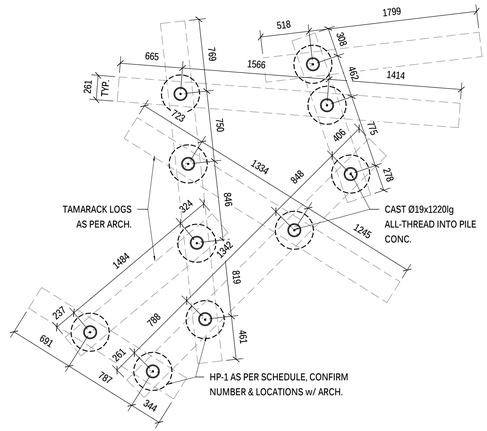

3 FOUNDATION PLAN - LOG JAM
1 : 30

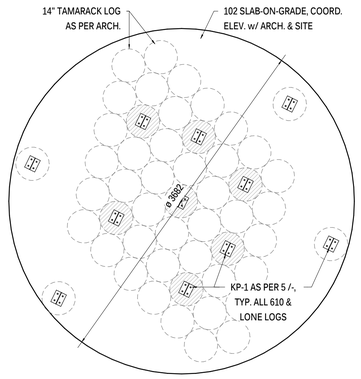

4 FOUNDATION PLAN - LOG STEPPER PRESCHOOL
1 : 30

NOTE:
UNANCHORED LOGS SECURED AS PER ARCH.

102 SLAB-ON-GRADE CONSTRUCTION:
- 102mm TH. CONCRETE SLAB
- 10M @ 305 o.c. E.W. MIDDEPTH
- 152mm BASE GRAVEL TO 96% S.P.D.

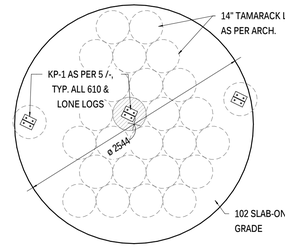

5 FOUNDATION PLAN - LOG STEPPER TODDLER
1 : 30

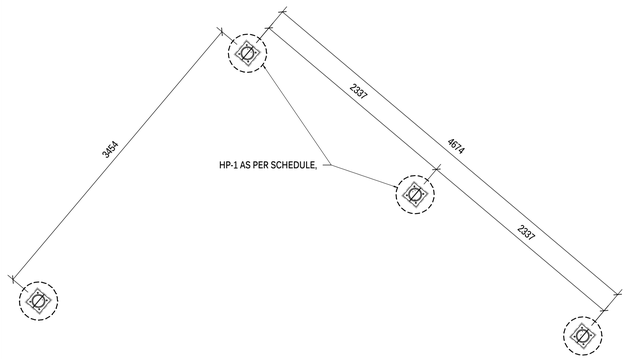

6 FOUNDATION PLAN - TEACHING PAVILLION
1 : 30

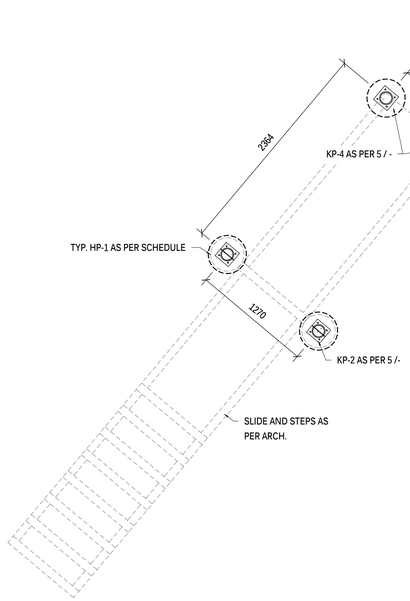

7 FOUNDATION PLAN - HILL SLIDE PRESCHOOL
1 : 30

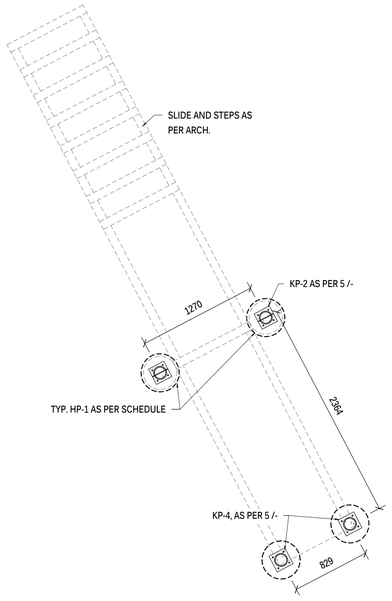

8 FOUNDATION PLAN - HILL SLIDE TODDLER
1 : 30

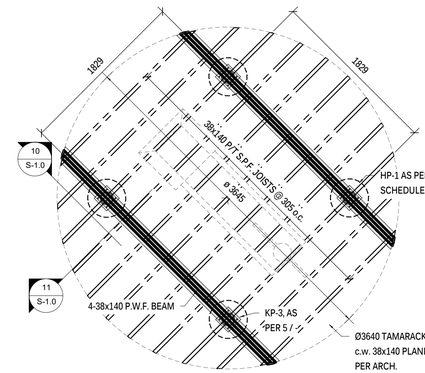

9 FOUNDATION PLAN - WATER FEATURE
1 : 30

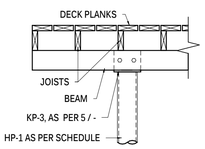

10 WATER FEATURE DECK SECTION
S-1.0 1 : 20

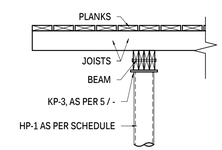

11 WATER FEATURE DECK SECTION
S-1.0 1 : 20

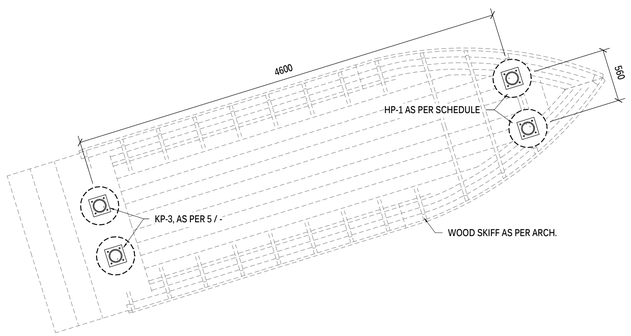

12 FOUNDATION PLAN - METIS SKIFF
1 : 30

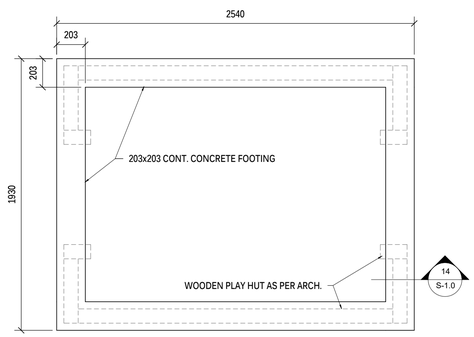

13 FOUNDATION PLAN - PLAY HUT
1 : 20

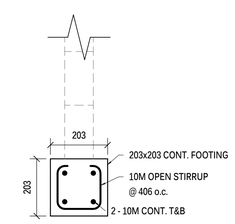

14 PLAY HUT FOOTING DETAIL
S-1.0 1 : 10

PRAKASH
PRAKASH CONSULTING LTD
STRUCTURAL ENGINEERS
#4 – 210 15TH ST.E.
PRINCE ALBERT, SK.
S6V 1G2
T 306 922 2101
F 306 763 0212

SOLO
ARCHITECTURE
TREATY SIX TERRITORY
Box 647
Christopher Lake, SK
S0J 0N0

Stamp

PROFESSIONAL ENGINEER
M.A. KIFFIAK
MEMBER 11861
2025 07 03
YR. MN. DAY
SASKATCHEWAN

ASSOCIATION OF PROFESSIONAL ENGINEERS & GEOSCIENTISTS OF SASKATCHEWAN
CERTIFICATE OF AUTHORIZATION
PRAKASH CONSULTING LTD.
NUMBER C1366
PERMISSION TO CONSULT HELD BY:
DISCIPLINE SASK. REG. No. SIGNATURE
CIVIL 11861
STRUCTURAL

NOT FOR CONSTRUCTION

General Notes

1. DRAWINGS ARE NOT TO BE SCALED

2. IT IS THE RESPONSIBILITY OF THE APPROPRIATE CONTRACTOR TO CHECK AND VERIFY ALL DIMENSIONS ON SITE AND REPORT ALL ERRORS AND/OR OMISSIONS TO THE PRIME CONSULTANT

3. GENERAL CONTRACTOR WILL BECOME RESPONSIBLE AND HELD LIABLE FOR THESE PLANS AND ALL CONSTRUCTION PRACTICES ONCE CONSTRUCTION COMMENCES

4. THIS DRAWING IS NOT TO BE USED FOR CONSTRUCTION UNTIL COUNTERSIGNED

CONSTRUCTION ISSUE / REVISIONS

No.	Revision / Version:	Date:
1	ISSUED FOR REVIEW	2025.06.09
2	ISSUED FOR REVIEW	2025.07.03

ELCC PLAYGROUND

KENSINGTON LINK, SASKATOON, SK

FOUNDATION PLANS

HEIGHT

PROJECT NO. : 2023-109
DRAWN BY : WHG
CHECKED BY: MAK
DATE : JULY 2025
SCALE : As indicated
REVISION NO. : 2
SHEET :

S-1.0

HELIX PILE SCHEDULE							
MARK TYPE	SHAFT Ø (mm)	SHAFT LENGTH (mm)	SHAFT THICKNESS (mm)	HELIX #	HELIX Ø (mm)	HELIX THICKNESS (mm)	MAX TORQUE (ft-kips)
HP-1	141	6096	6.55	1	406	12	25

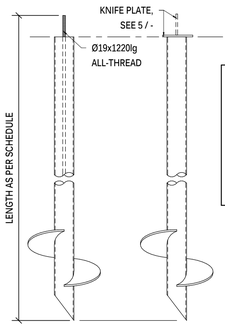

NOTES:
1. STEEL PIPE TO ASTM A252 GRADE 3-310MPa (45ksi).
2. STEEL HELIX PLATE TO CSA G40.21-44W-310MPa (45ksi).
3. SCREW PILES SHALL BE FILLED WITH 32 mPa CONCRETE.
4. PILE CUT-OFF COORD. ON SITE BY G.C.

1 TYPICAL HELIX PILE DETAIL
1 : 20

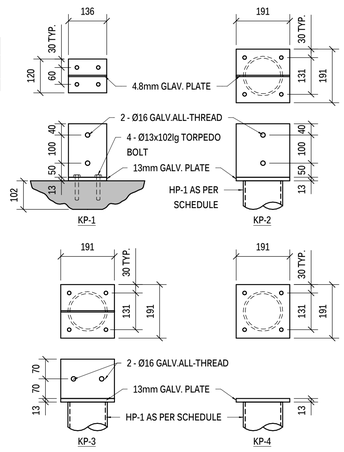

2 GALVANIZED KNIFE PLATE DETAILS
1 : 10

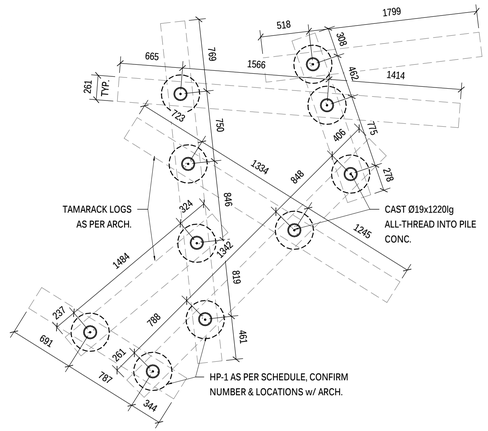

3 FOUNDATION PLAN - LOG JAM
1 : 30

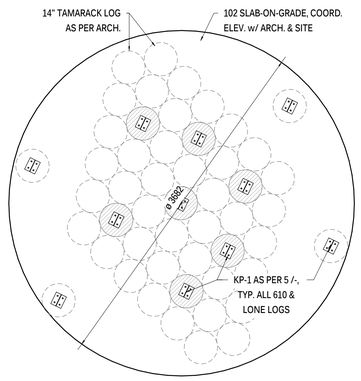

4 FOUNDATION PLAN - LOG STEPPER PRESCHOOL
1 : 30

NOTE:
UNANCHORED LOGS SECURED AS PER ARCH.

102 SLAB-ON-GRADE CONSTRUCTION:
- 102mm TH. CONCRETE SLAB
- 10M @ 305 o.c. E.W. MIDDEPTH
- 152mm BASE GRAVEL TO 96% S.P.D.

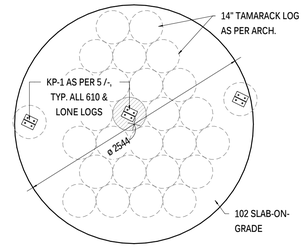

5 FOUNDATION PLAN - LOG STEPPER TODDLER
1 : 30

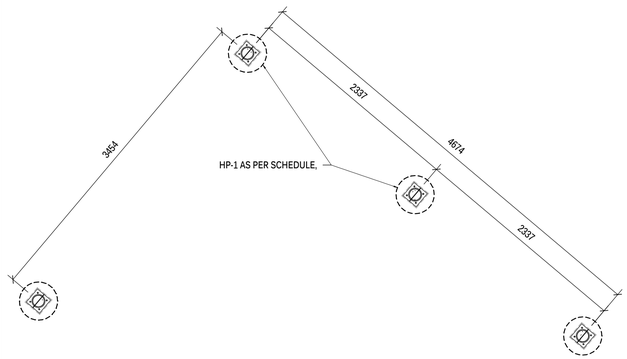

6 FOUNDATION PLAN - TEACHING PAVILLION
1 : 30

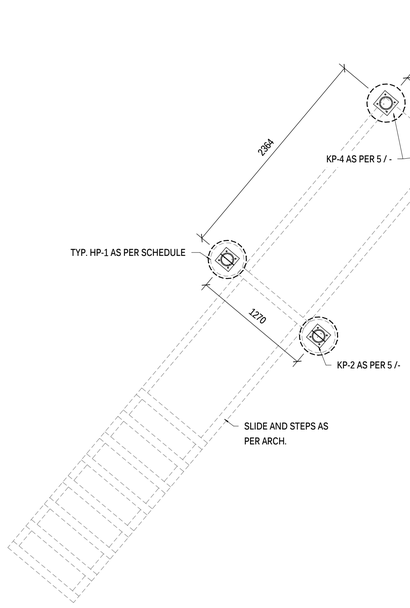

7 FOUNDATION PLAN - HILL SLIDE PRESCHOOL
1 : 30

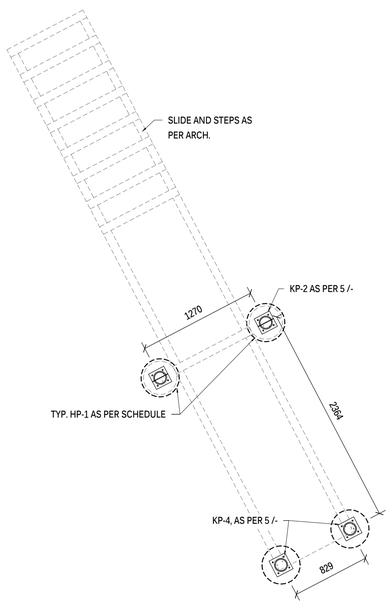

8 FOUNDATION PLAN - HILL SLIDE TODDLER
1 : 30

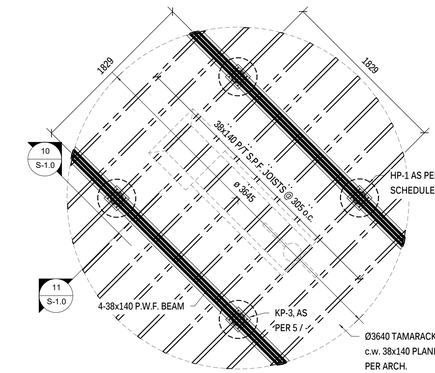

9 FOUNDATION PLAN - WATER FEATURE
1 : 30

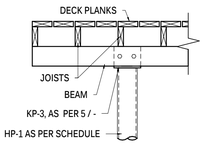

10 WATER FEATURE DECK SECTION
S-1.0 1 : 20

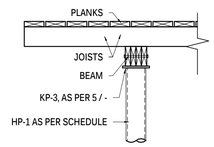

11 WATER FEATURE DECK SECTION
S-1.0 1 : 20

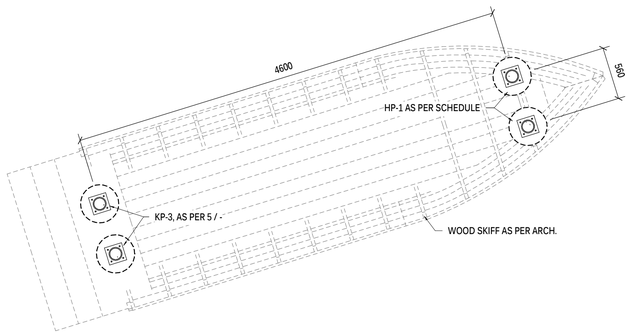

12 FOUNDATION PLAN - METIS SKIFF
1 : 30

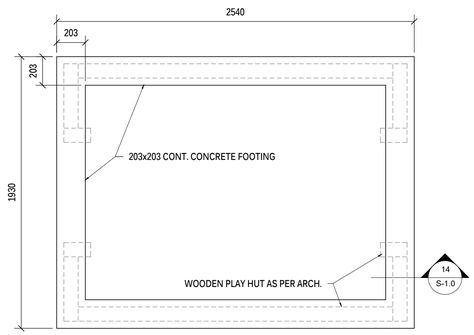

13 FOUNDATION PLAN - PLAY HUT
1 : 20

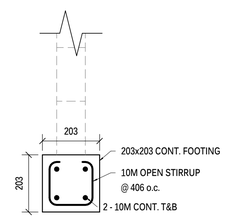

14 PLAY HUT FOOTING DETAIL
S-1.0 1 : 10

PRAKASH
PRAKASH CONSULTING LTD
STRUCTURAL ENGINEERS
#4 – 210 15TH ST.E.
PRINCE ALBERT, SK.
S6V 1G2
T 306 922 2101
F 306 763 0212

SOLO
ARCHITECTURE
TREATY SIX TERRITORY
Box 647
Christopher Lake, SK
S0J 0N0

Stamp

PROFESSIONAL ENGINEER
M.A. KIFFIAK
MEMBER 11861
2025 07 03
YR. MN. DAY
SASKATCHEWAN

ASSOCIATION OF PROFESSIONAL ENGINEERS & GEOSCIENTISTS OF SASKATCHEWAN
CERTIFICATE OF AUTHORIZATION
PRAKASH CONSULTING LTD.
NUMBER C1366
PERMISSION TO CONSULT HELD BY:
DISCIPLINE SASK. REG. No. SIGNATURE
CIVIL 11861
STRUCTURAL

NOT FOR CONSTRUCTION

General Notes

1. DRAWINGS ARE NOT TO BE SCALED

2. IT IS THE RESPONSIBILITY OF THE APPROPRIATE CONTRACTOR TO CHECK AND VERIFY ALL DIMENSIONS ON SITE AND REPORT ALL ERRORS AND/OR OMISSIONS TO THE PRIME CONSULTANT

3. GENERAL CONTRACTOR WILL BECOME RESPONSIBLE AND HELD LIABLE FOR THESE PLANS AND ALL CONSTRUCTION PRACTICES ONCE CONSTRUCTION COMMENCES

4. THIS DRAWING IS NOT TO BE USED FOR CONSTRUCTION UNTIL COUNTERSIGNED

CONSTRUCTION ISSUE / REVISIONS

No.	Revision / Version:	Date:
1	ISSUED FOR REVIEW	2024.05.24
2	ISSUED FOR REVIEW	2025.07.03

ELCC PLAYGROUND

KENSINGTON LINK, SASKATOON, SK

FOUNDATION PLANS

HERON

PROJECT NO. : 2023-139
DRAWN BY : WHG
CHECKED BY: MAK
DATE : JULY 2025
SCALE : As indicated
REVISION NO. : 2
SHEET :

S-1.0